

COLOR SCHEMES

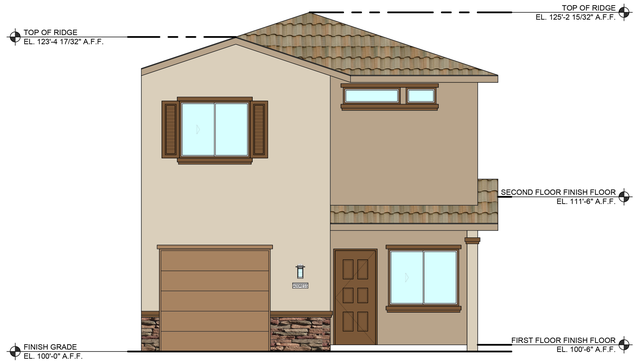

1 OPTION 1A
SCALE: 3/16"=1'-0"

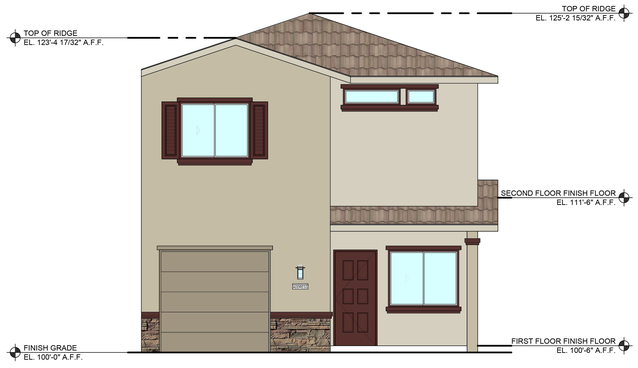


4 OPTION 2A
SCALE: 3/16"=1'-0"



2 OPTION 1B
SCALE: 3/16"=1'-0"



5 OPTION 2B
SCALE: 3/16"=1'-0"

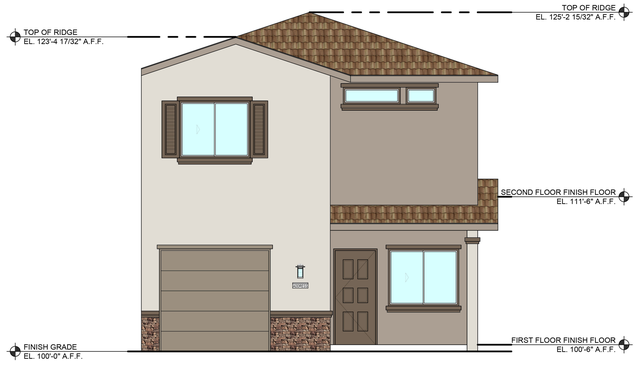

3 OPTION 1C
SCALE: 3/16"=1'-0"

Suzana Rutar Architect LTD.
Architectural Planning and Design
1850 E. Warm Springs Rd. Las Vegas Nevada 89119
Ph. 702.263.6176

SEAL

THE CONTRACTOR SHALL CHECK AND VERIFY ALL DIMENSIONS AND REPORT ALL ERRORS AND OMISSIONS TO THIS OFFICE PRIOR TO COMMENCING WORK. "THESE DRAWINGS ARE NOT TO BE SCALED"

ANY USE OR REPRODUCTION OF THIS DOCUMENT OR THE ATTACHED DRAWINGS OR THE USE OF THE DESIGN APPROACH, IDEAS OR CONCEPTS DESCRIBED IN THIS DOCUMENT AND THE ATTACHED DRAWINGS, IN WHOLE OR IN PART BY ANY MEANS WHATSOEVER IS STRICTLY PROHIBITED EXCEPT BY SELECTION OF SUZANA RUTAR, ARCHITECT AS THE ARCHITECT OF RECORD FOR THE PROJECT AND WITH THE SPECIFIC WRITTEN CONSENT OF SUZANA RUTAR, ARCHITECT.
© COPYRIGHT 2022
SUZANA RUTAR, ARCHITECT

PROJECT NAME: CACTUS TRAILS

OWNER: KAVISON HOMES LLC
TODD STRATTON
LAS VEGAS, NV

DRAWING TITLE: COLOR SCHEMES


PROJECT No.: 2024-07-36	DATE 12.20.2024
DRAWN BY: JB	CHECKED BY: SR/SS

NO.:	DATE:	DESCRIPTION
1		


DRAWING No.: A4.0

PERMIT

PLAN #1
3 BEDROOM
1- CAR GARAGE

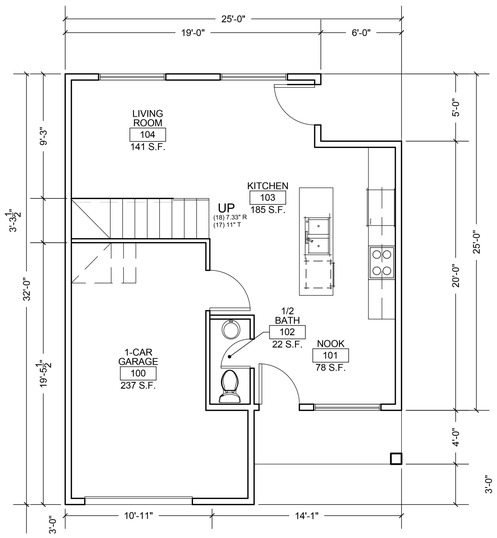


1 FIRST FLOOR PLAN
SCALE: 3/16"=1'-0"

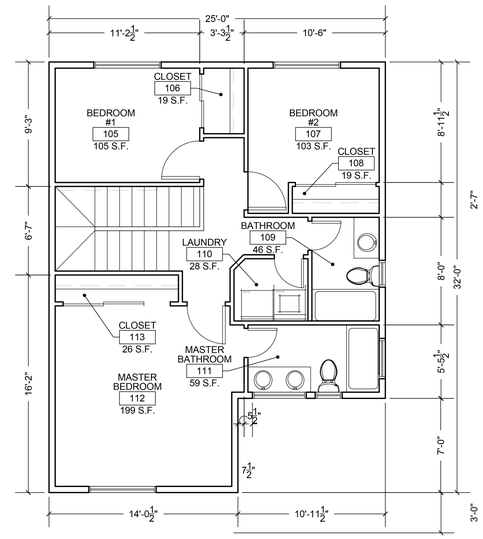


2 SECOND FLOOR PLAN
SCALE: 3/16"=1'-0"



3 ELEVATION B - FRONT
SCALE: 3/16"=1'-0"

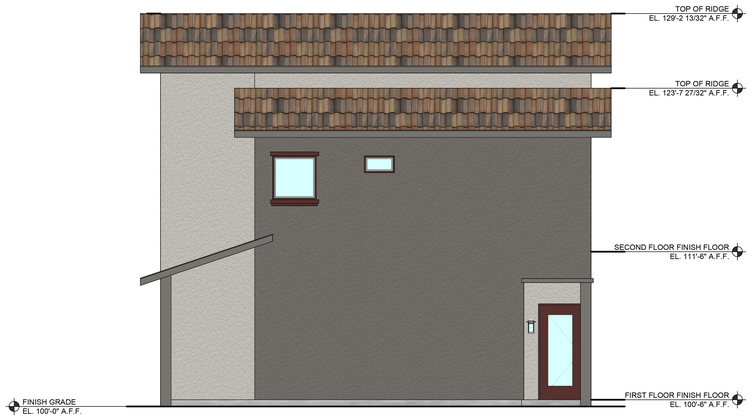

4 ELEVATION B - SIDE
SCALE: 3/16"=1'-0"

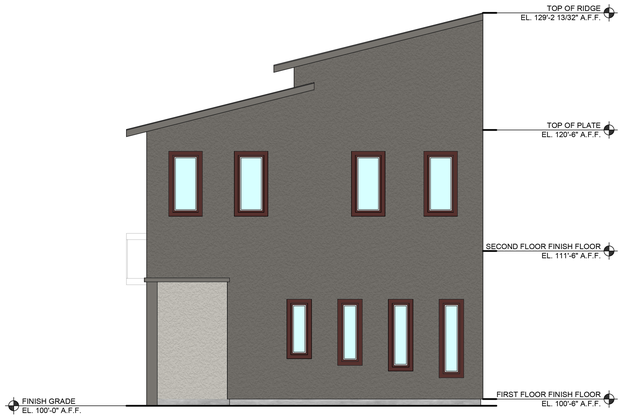

5 ELEVATION B - REAR
SCALE: 3/16"=1'-0"



6 ELEVATION B - SIDE
SCALE: 3/16"=1'-0"

Suzana Rutar Architect LTD.
Architectural Planning and Design
1850 E. Warm Springs Rd. Las Vegas Nevada 89119
Ph. 702.263.6176

SEAL

THE CONTRACTOR SHALL CHECK AND VERIFY ALL DIMENSIONS AND REPORT ALL ERRORS AND OMISSIONS TO THIS OFFICE PRIOR TO COMMENCING WORK. "THESE DRAWINGS ARE NOT TO BE SCALED"

ANY USE OR REPRODUCTION OF THIS DOCUMENT OR THE ATTACHED DRAWINGS OR THE USE OF THE DESIGN APPROACH, IDEAS OR CONCEPTS DESCRIBED IN THIS DOCUMENT AND THE ATTACHED DRAWINGS, IN WHOLE OR IN PART BY ANY MEANS WHATSOEVER IS STRICTLY PROHIBITED EXCEPT BY SELECTION OF SUZANA RUTAR, ARCHITECT AS THE ARCHITECT OF RECORD FOR THE PROJECT AND WITH THE SPECIFIC WRITTEN CONSENT OF SUZANA RUTAR, ARCHITECT.

© COPYRIGHT 2022 SUZANA RUTAR, ARCHITECT

PROJECT NAME: CACTUS TRAILS

OWNER: KAVISON HOMES LLC
TODD STRATTON
LAS VEGAS, NV

DRAWING TITLE: PLAN #1


PROJECT NO.: 2024-07-36	DATE 12.20.2024
DRAWN BY: JB	CHECKED BY: SR/SS

NO.:	DATE:	DESCRIPTION


DRAWING NO.: A4.0

PERMIT


PLAN #1
3 BEDROOM
1- CAR GARAGE

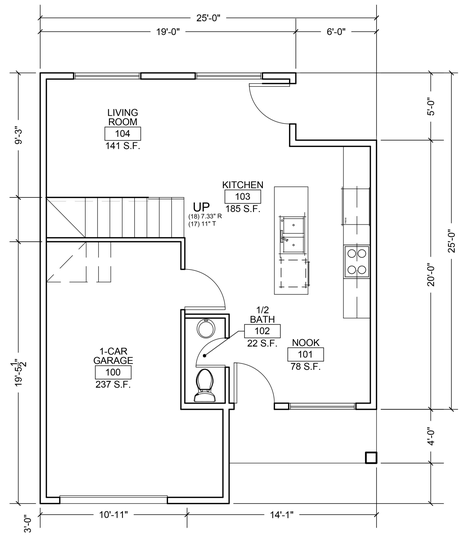


1 FIRST FLOOR PLAN
SCALE: 3/16"=1'-0"

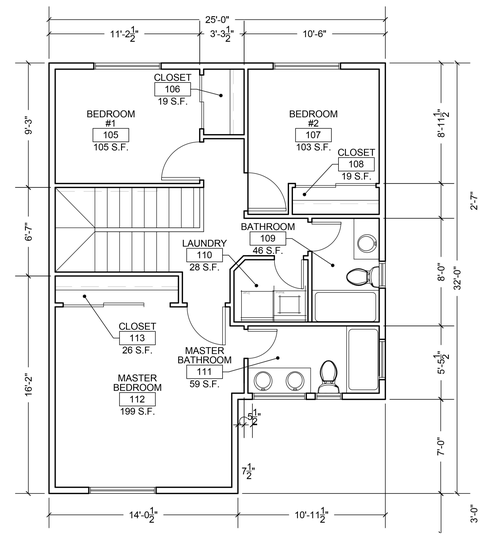


2 SECOND FLOOR PLAN
SCALE: 3/16"=1'-0"

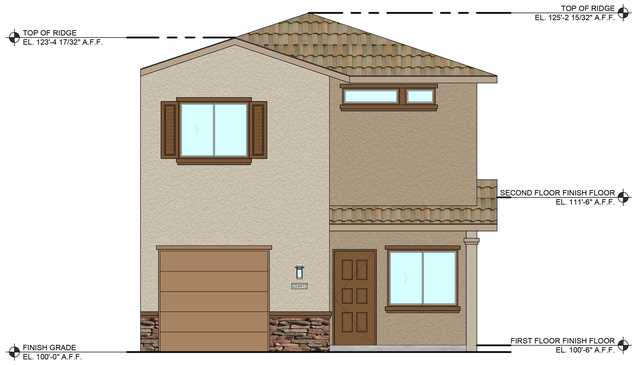


3 ELEVATION A - FRONT
SCALE: 3/16"=1'-0"

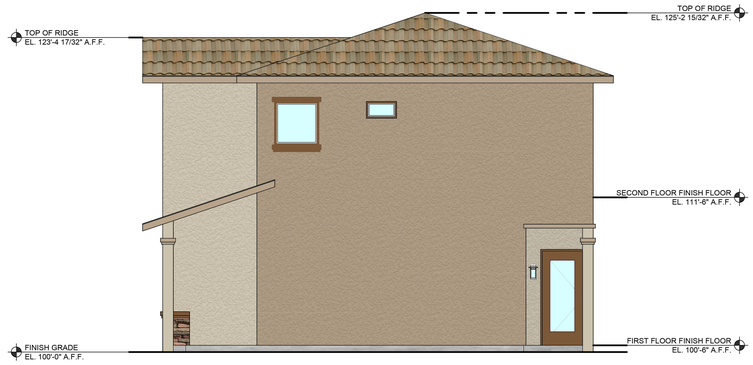

4 ELEVATION A - SIDE
SCALE: 3/16"=1'-0"

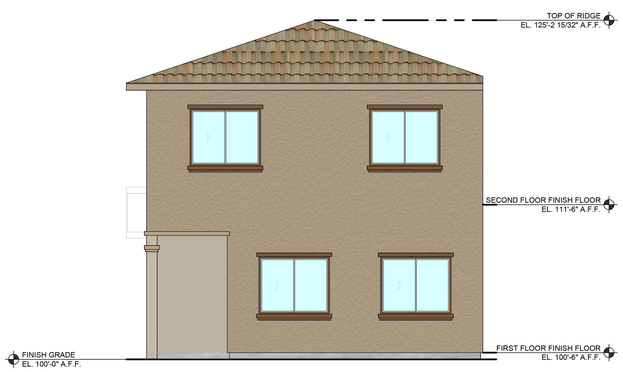

5 ELEVATION A - REAR
SCALE: 3/16"=1'-0"

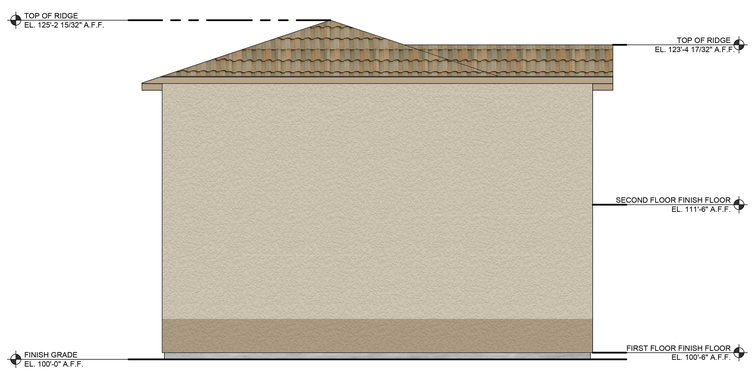

6 ELEVATION A - SIDE
SCALE: 3/16"=1'-0"

Suzana Rutar Architect LTD.
Architectural Planning and Design
1850 E. Warm Springs Rd. Las Vegas Nevada 89119
Ph. 702.263.6176

SEAL

THE CONTRACTOR SHALL CHECK AND VERIFY ALL DIMENSIONS AND REPORT ALL ERRORS AND OMISSIONS TO THIS OFFICE PRIOR TO COMMENCING WORK. "THESE DRAWINGS ARE NOT TO BE SCALED"

ANY USE OR REPRODUCTION OF THIS DOCUMENT OR THE ATTACHED DRAWINGS OR THE USE OF THE DESIGN APPROACH, IDEAS OR CONCEPTS DESCRIBED IN THIS DOCUMENT AND THE ATTACHED DRAWINGS, IN WHOLE OR IN PART BY ANY MEANS WHATSOEVER IS STRICTLY PROHIBITED EXCEPT BY SELECTION OF SUZANA RUTAR, ARCHITECT AS THE ARCHITECT OF RECORD FOR THE PROJECT AND WITH THE SPECIFIC WRITTEN CONSENT OF SUZANA RUTAR, ARCHITECT.

© COPYRIGHT 2022 SUZANA RUTAR, ARCHITECT

PROJECT NAME: CACTUS TRAILS

OWNER: KAVISON HOMES LLC
TODD STRATTON
LAS VEGAS, NV

DRAWING TITLE: PLAN #1


PROJECT No.:	DATE
2024-07-36	12.20.2024
DRAWN BY: JB	CHECKED BY: SR/SS

No.:	DATE:	DESCRIPTION


DRAWING No.: A4.0

PERMIT


PLAN #2
3 BEDROOM
2- CAR GARAGE

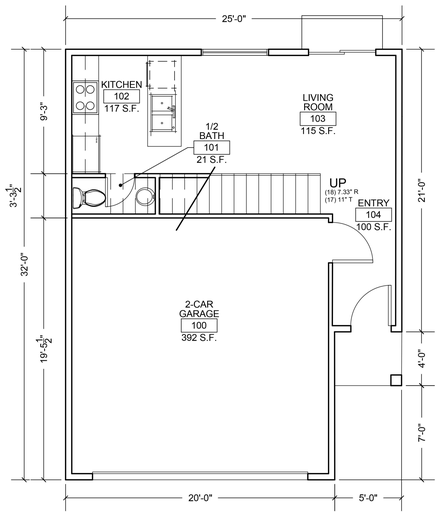


1 FIRST FLOOR PLAN
SCALE: 3/16"=1'-0"

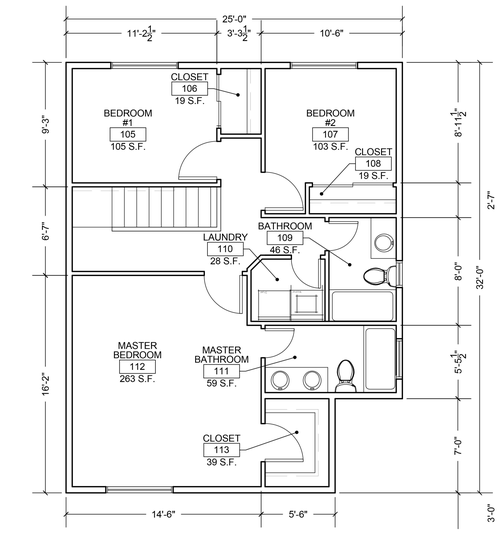


2 SECOND FLOOR PLAN
SCALE: 3/16"=1'-0"

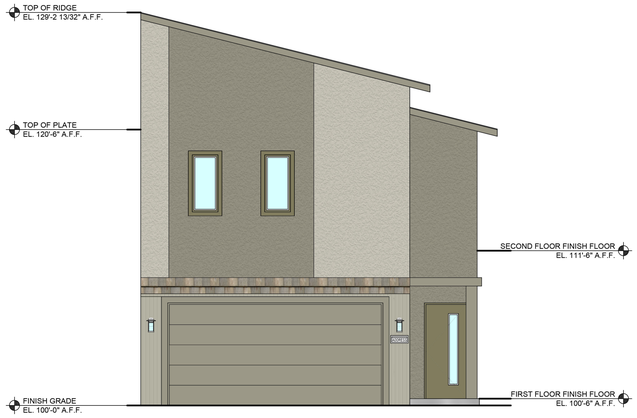

3 ELEVATION B - FRONT
SCALE: 3/16"=1'-0"

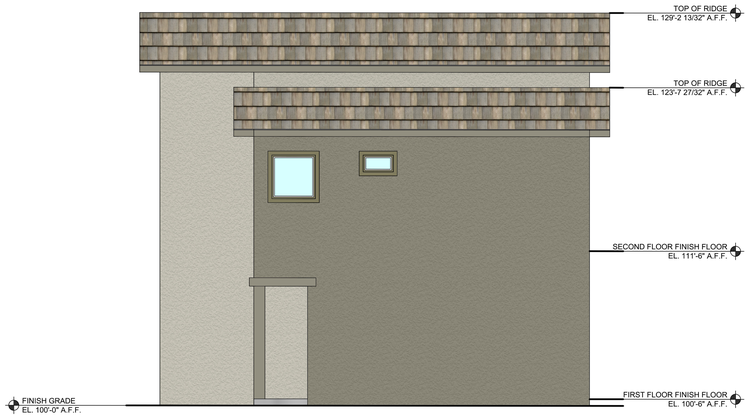

4 ELEVATION B - SIDE
SCALE: 3/16"=1'-0"

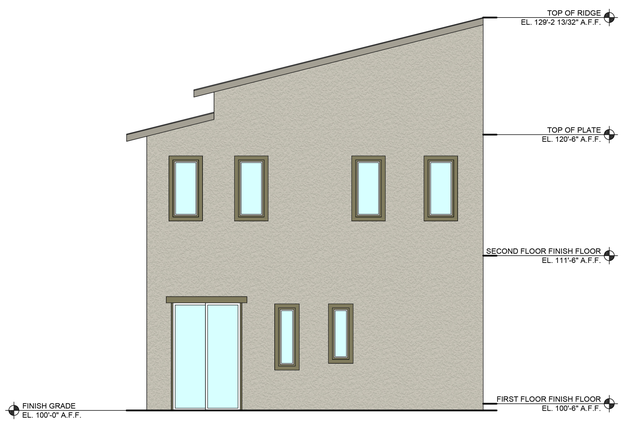

5 ELEVATION B - REAR
SCALE: 3/16"=1'-0"



6 ELEVATION B - SIDE
SCALE: 3/16"=1'-0"

Suzana Rutar Architect LTD.
Architectural Planning and Design
1950 E. Warm Springs Rd. Las Vegas Nevada 89119
Ph. 702.263.6176

SEAL

THE CONTRACTOR SHALL CHECK AND VERIFY ALL DIMENSIONS AND REPORT ALL ERRORS AND OMISSIONS TO THIS OFFICE PRIOR TO COMMENCING WORK.
"THESE DRAWINGS ARE NOT TO BE SCALED"

ANY USE OR REPRODUCTION OF THIS DOCUMENT OR THE ATTACHED DRAWINGS OR THE USE OF THE DESIGN APPROACH, IDEAS OR CONCEPTS DESCRIBED IN THIS DOCUMENT AND THE ATTACHED DRAWINGS, IN WHOLE OR IN PART BY ANY MEANS WHATSOEVER IS STRICTLY PROHIBITED EXCEPT BY SELECTION OF SUZANA RUTAR, ARCHITECT AS THE ARCHITECT OF RECORD FOR THE PROJECT AND WITH THE SPECIFIC WRITTEN CONSENT OF SUZANA RUTAR, ARCHITECT.
© COPYRIGHT 2022
SUZANA RUTAR, ARCHITECT

PROJECT NAME: CACTUS TRAILS

OWNER: KAVISON HOMES LLC
TODD STRATTON
LAS VEGAS, NV

DRAWING TITLE: PLAN #2


PROJECT No.:	DATE
2024-07-36	12.20.2024
DRAWN BY: JB	CHECKED BY: SR/SS

No.:	DATE:	DESCRIPTION


DRAWING No.: A4.0

PERMIT


PLAN #2
3 BEDROOM
2- CAR GARAGE

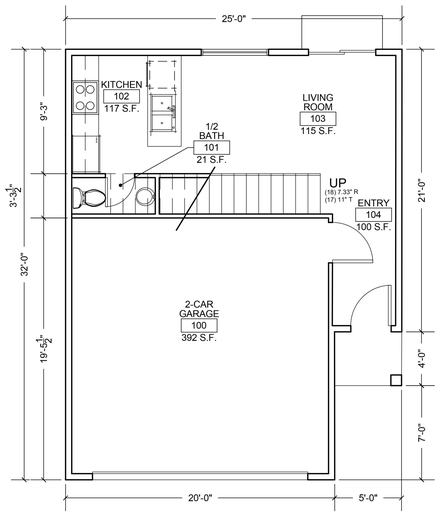


1 FIRST FLOOR PLAN
SCALE: 3/16"=1'-0"

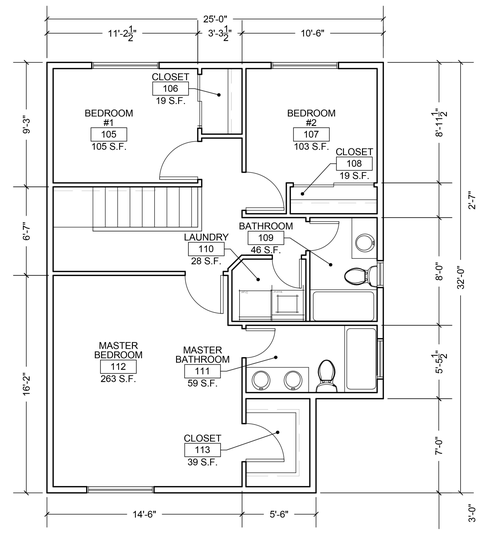


2 SECOND FLOOR PLAN
SCALE: 3/16"=1'-0"

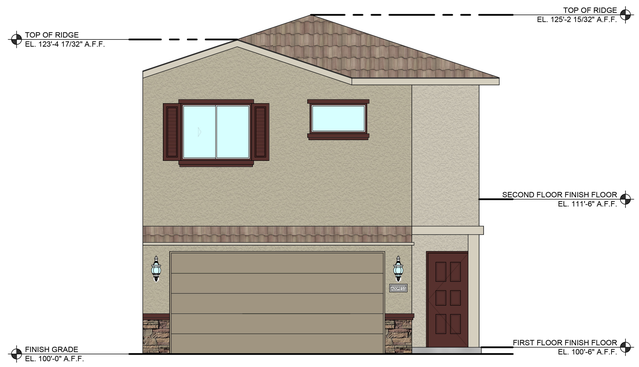


3 ELEVATION A - FRONT
SCALE: 3/16"=1'-0"

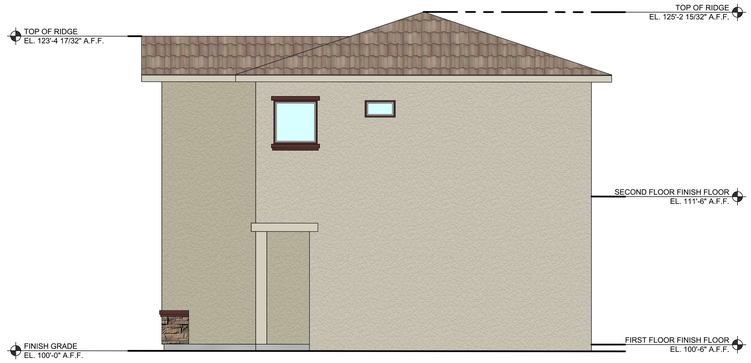

4 ELEVATION A - SIDE
SCALE: 3/16"=1'-0"

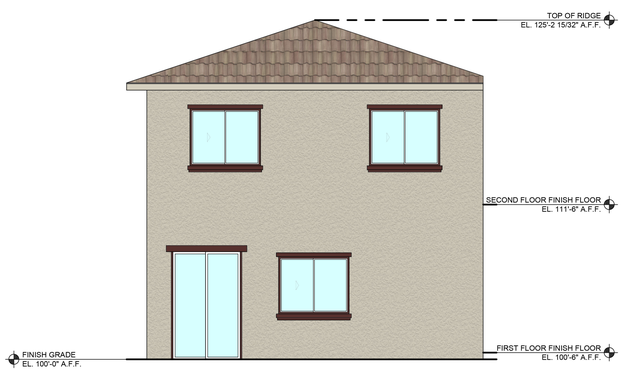

5 ELEVATION A - REAR
SCALE: 3/16"=1'-0"

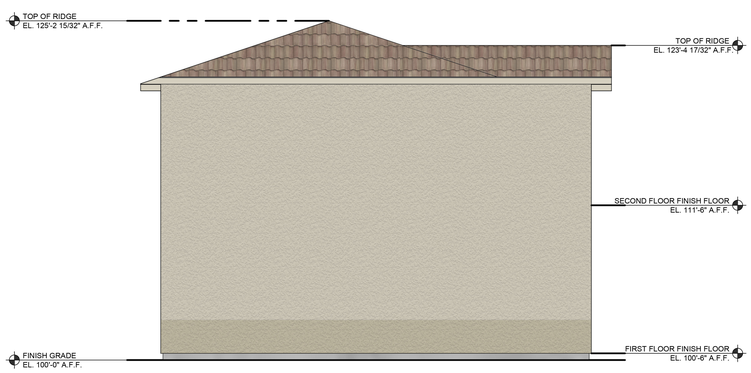

6 ELEVATION A - SIDE
SCALE: 3/16"=1'-0"

Suzana Rutar Architect LTD.
Architectural Planning and Design
1850 E. Warm Springs Rd. Las Vegas Nevada 89119
Ph. 702.263.6176

SEAL

THE CONTRACTOR SHALL CHECK AND VERIFY ALL DIMENSIONS AND REPORT ALL ERRORS AND OMISSIONS TO THIS OFFICE PRIOR TO COMMENCING WORK.
"THESE DRAWINGS ARE NOT TO BE SCALED"

ANY USE OR REPRODUCTION OF THIS DOCUMENT OR THE ATTACHED DRAWINGS OR THE USE OF THE DESIGN APPROACH, IDEAS OR CONCEPTS DESCRIBED IN THIS DOCUMENT AND THE ATTACHED DRAWINGS, IN WHOLE OR IN PART BY ANY MEANS WHATSOEVER IS STRICTLY PROHIBITED EXCEPT BY SELECTION OF SUZANA RUTAR, ARCHITECT AS THE ARCHITECT OF RECORD FOR THE PROJECT AND WITH THE SPECIFIC WRITTEN CONSENT OF SUZANA RUTAR, ARCHITECT.
© COPYRIGHT 2022
SUZANA RUTAR, ARCHITECT

PROJECT NAME: CACTUS TRAILS
OWNER: KAVISON HOMES LLC
TODD STRATTON
LAS VEGAS, NV

PLAN #2

DRAWING TITLE:


PROJECT No.:	DATE
2024-07-36	12.20.2024
DRAWN BY: JB	CHECKED BY: SR/SS

No.:	DATE:	DESCRIPTION
1		


DRAWING No.: A4.0

PERMIT


PLAN #3
4 BEDROOM
DECK
2- CAR GARAGE

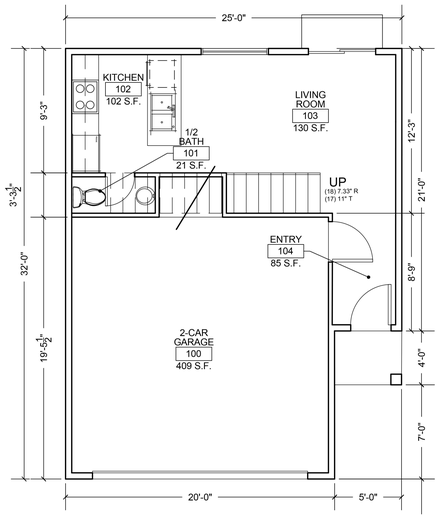


1 FIRST FLOOR PLAN
SCALE: 3/16"=1'-0"

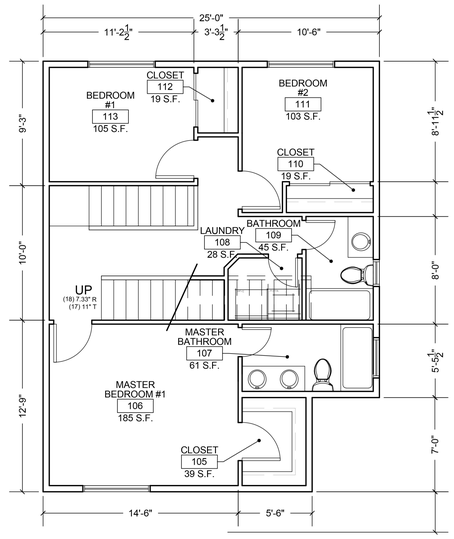


2 SECOND FLOOR PLAN
SCALE: 3/16"=1'-0"

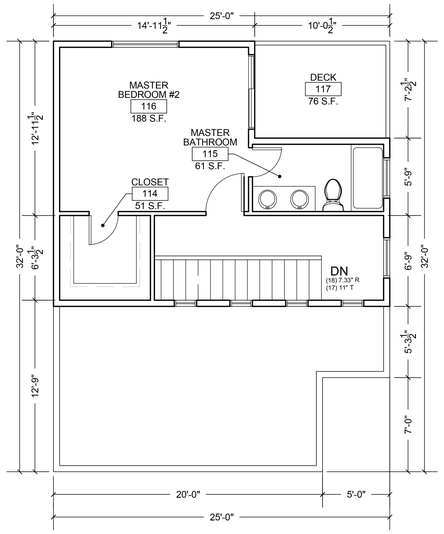


3 THIRD FLOOR PLAN
SCALE: 3/16"=1'-0"

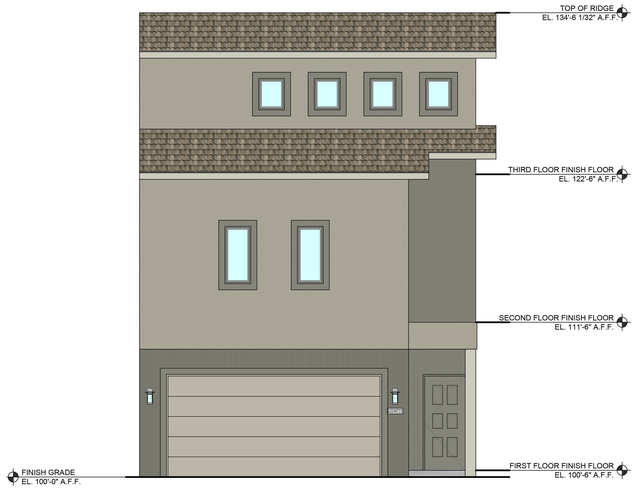


4 ELEVATION B - FRONT
SCALE: 3/16"=1'-0"

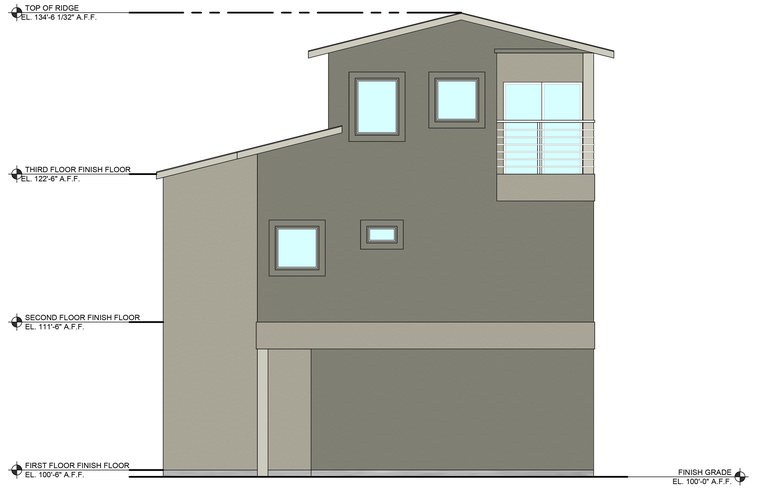

5 ELEVATION B - SIDE
SCALE: 3/16"=1'-0"

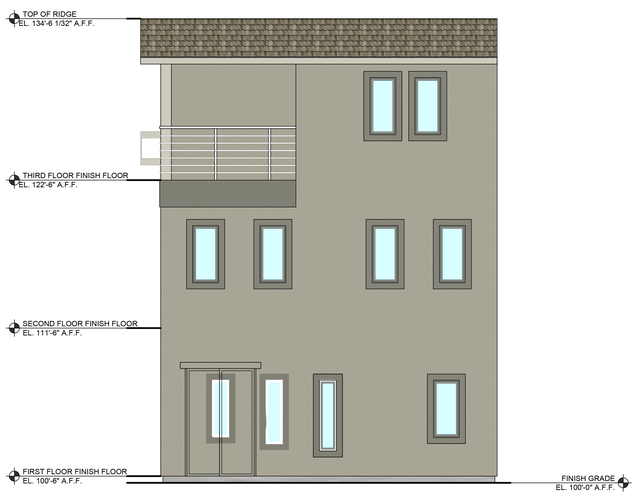

6 ELEVATION B -REAR
SCALE: 3/16"=1'-0"

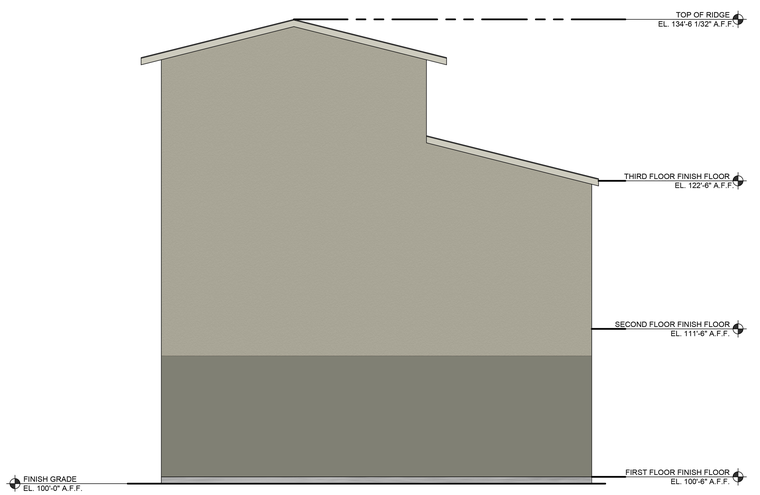

7 ELEVATION B -SIDE
SCALE: 3/16"=1'-0"

Suzana Rutar Architect LTD.
Architectural Planning and Design
1850 E. Warm Springs Rd. Las Vegas Nevada 89119
Ph. 702.263.6176

SEAL

THE CONTRACTOR SHALL CHECK AND VERIFY ALL DIMENSIONS AND REPORT ALL ERRORS AND OMISSIONS TO THIS OFFICE PRIOR TO COMMENCING WORK. "THESE DRAWINGS ARE NOT TO BE SCALED"

ANY USE OR REPRODUCTION OF THIS DOCUMENT OR THE ATTACHED DRAWINGS OR THE USE OF THE DESIGN APPROACH, IDEAS OR CONCEPTS DESCRIBED IN THIS DOCUMENT AND THE ATTACHED DRAWINGS, IN WHOLE OR IN PART BY ANY MEANS WHATSOEVER IS STRICTLY PROHIBITED EXCEPT BY SELECTION OF SUZANA RUTAR, ARCHITECT AS THE ARCHITECT OF RECORD FOR THE PROJECT AND WITH THE SPECIFIC WRITTEN CONSENT OF SUZANA RUTAR, ARCHITECT.

© COPYRIGHT 2022
SUZANA RUTAR, ARCHITECT

PROJECT NAME: CACTUS TRAILS

OWNER: KAVISON HOMES LLC
TODD STRATTON
LAS VEGAS, NV

DRAWING TITLE: PLAN #3


PROJECT No.:	DATE
2024-07-36	12.20.2024
DRAWN BY: JB	CHECKED BY: SR/SS

No.:	DATE:	DESCRIPTION
1		


DRAWING No.: A4.0

PERMIT


PLAN #3
4 BEDROOM
DECK
2- CAR GARAGE

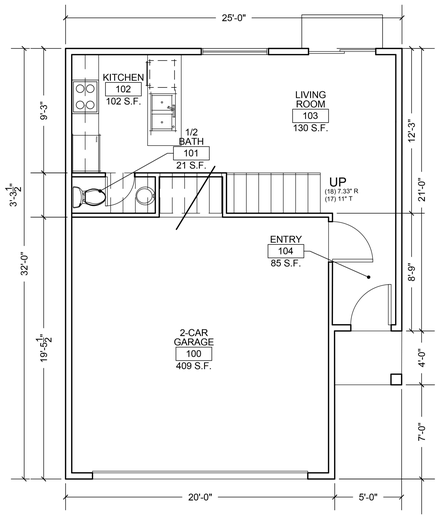


1 FIRST FLOOR PLAN
SCALE: 3/16"=1'-0"

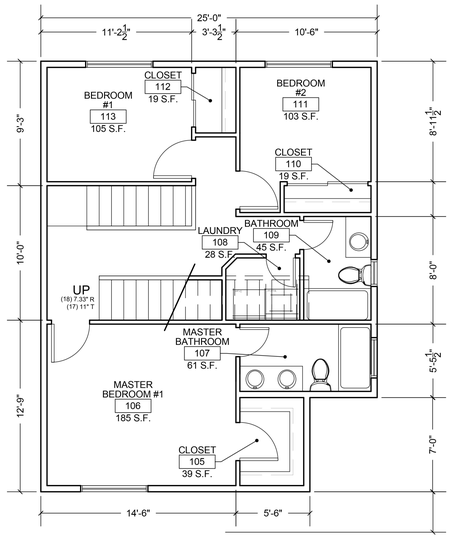


2 SECOND FLOOR PLAN
SCALE: 3/16"=1'-0"

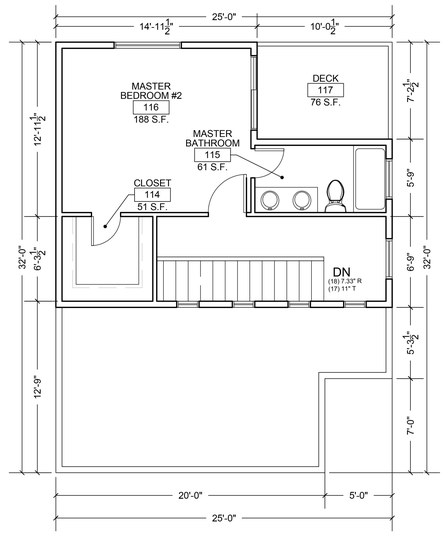


3 THIRD FLOOR PLAN
SCALE: 3/16"=1'-0"

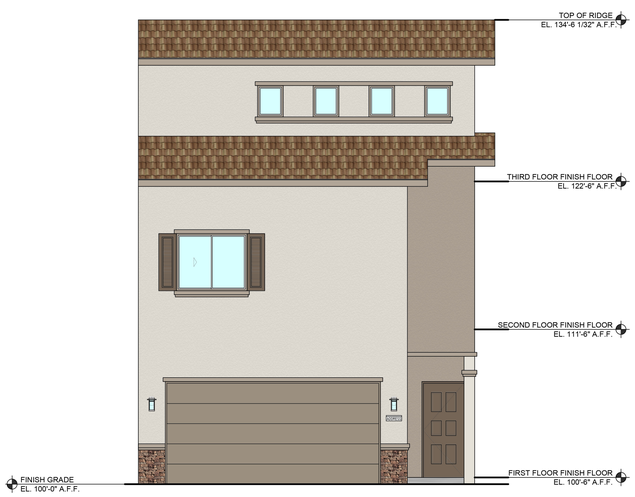


4 ELEVATION A - FRONT
SCALE: 3/16"=1'-0"

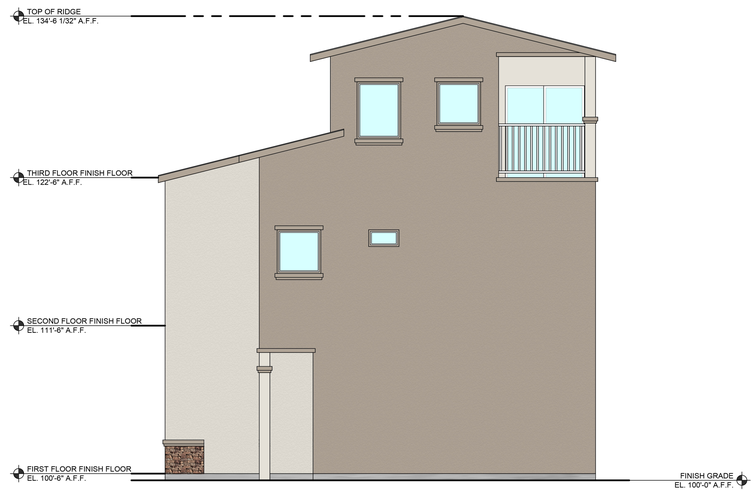

5 ELEVATION A - SIDE
SCALE: 3/16"=1'-0"

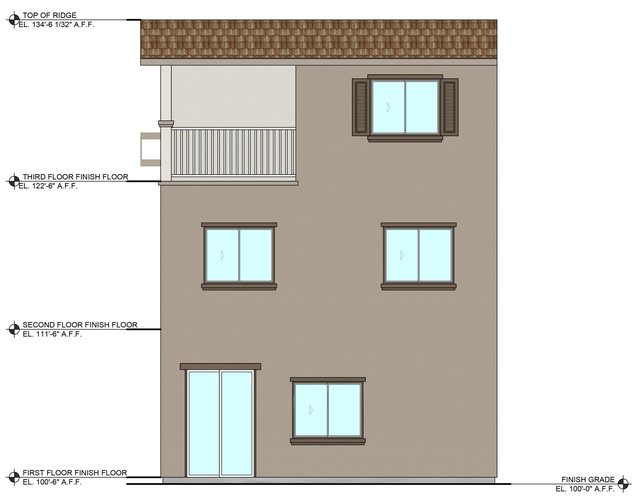

6 ELEVATION A - REAR
SCALE: 3/16"=1'-0"

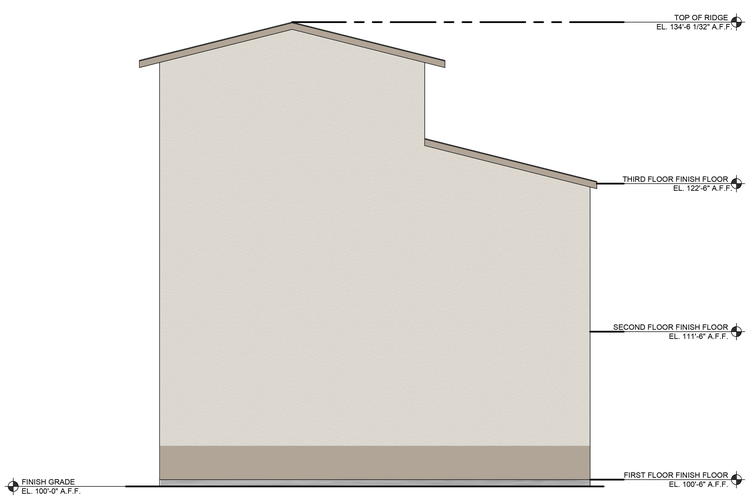

7 ELEVATION A - SIDE
SCALE: 3/16"=1'-0"

Suzana Rutar Architect LTD.
Architectural Planning and Design
1850 E. Warm Springs Rd. Las Vegas Nevada 89119
Ph. 702.263.6176

SEAL

THE CONTRACTOR SHALL CHECK AND VERIFY ALL DIMENSIONS AND REPORT ALL ERRORS AND OMISSIONS TO THIS OFFICE PRIOR TO COMMENCING WORK. "THESE DRAWINGS ARE NOT TO BE SCALED"

ANY USE OR REPRODUCTION OF THIS DOCUMENT OR THE ATTACHED DRAWINGS OR THE USE OF THE DESIGN APPROACH, IDEAS OR CONCEPTS DESCRIBED IN THIS DOCUMENT AND THE ATTACHED DRAWINGS, IN WHOLE OR IN PART BY ANY MEANS WHATSOEVER IS STRICTLY PROHIBITED EXCEPT BY SELECTION OF SUZANA RUTAR, ARCHITECT AS THE ARCHITECT OF RECORD FOR THE PROJECT AND WITH THE SPECIFIC WRITTEN CONSENT OF SUZANA RUTAR, ARCHITECT.

© COPYRIGHT 2022
SUZANA RUTAR, ARCHITECT

PROJECT NAME: CACTUS TRAILS

OWNER: KAVISON HOMES LLC
TODD STRATTON
LAS VEGAS, NV

DRAWING TITLE: PLAN #3

PROJECT No.:	DATE
2024-07-36	12.20.2024
DRAWN BY: JB	CHECKED BY: SR/SS


No.:	DATE:	DESCRIPTION
1		

DRAWING No.: A4.0


PERMIT

PLAN #4


3 BEDROOM
OFFICE
DECK
2- CAR GARAGE

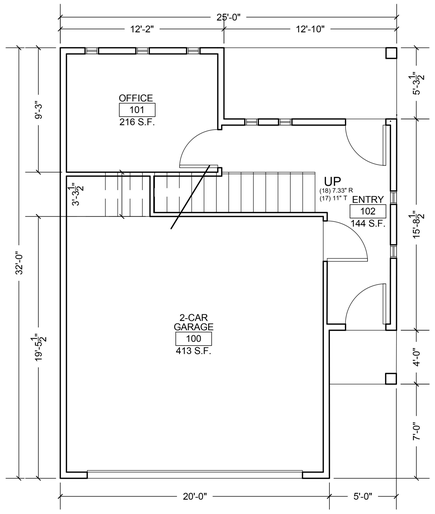


1 FIRST FLOOR PLAN
SCALE: 3/16"=1'-0"

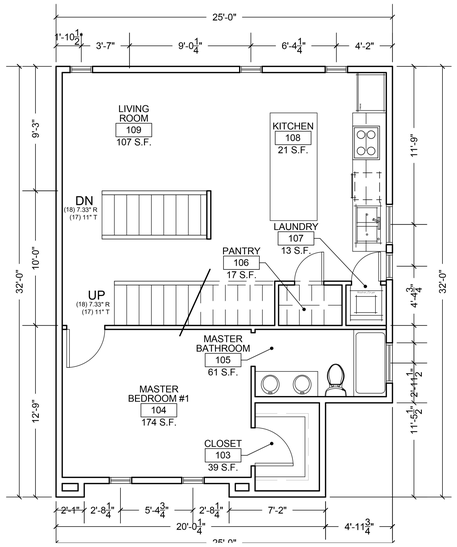

2 SECOND FLOOR PLAN
SCALE: 3/16"=1'-0"

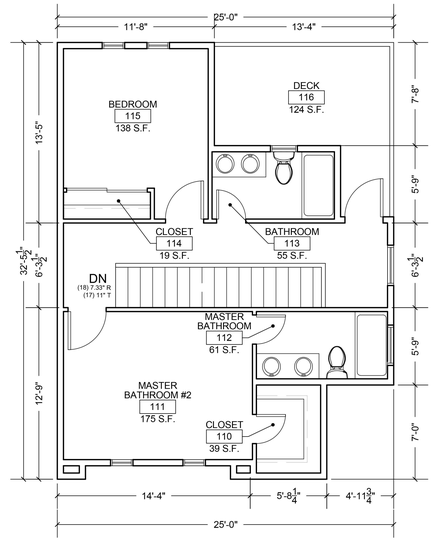


3 THIRD FLOOR PLAN
SCALE: 3/16"=1'-0"

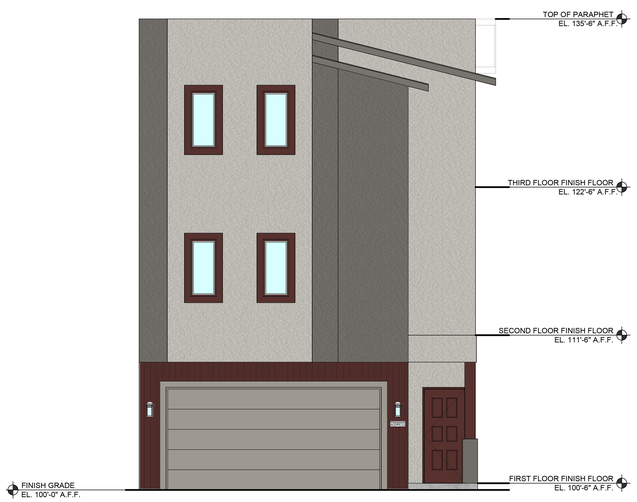


4 ELEVATION B - FRONT
SCALE: 3/16"=1'-0"



5 ELEVATION B -SIDE
SCALE: 3/16"=1'-0"

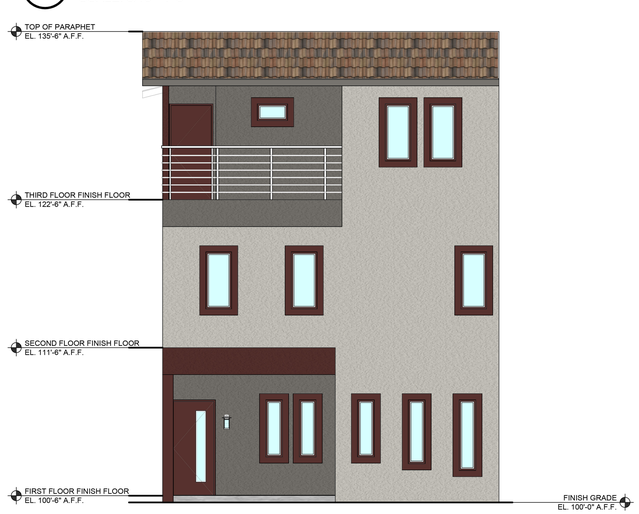

6 ELEVATION B - REAR
SCALE: 3/16"=1'-0"

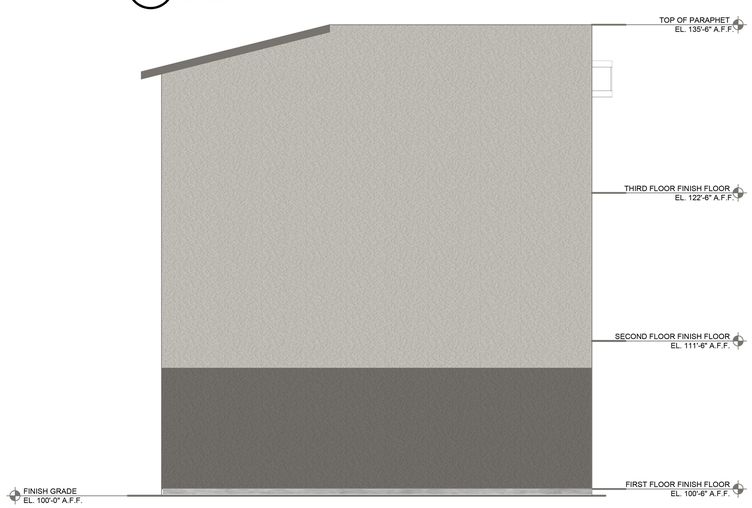

7 ELEVATION B - SIDE
SCALE: 3/16"=1'-0"

Suzana Rutar Architect LTD.
Architectural Planning and Design
1850 E. Warm Springs Rd. Las Vegas Nevada 89119
Ph. 702.263.6176

SEAL

THE CONTRACTOR SHALL CHECK AND VERIFY ALL DIMENSIONS AND REPORT ALL ERRORS AND OMISSIONS TO THIS OFFICE PRIOR TO COMMENCING WORK. "THESE DRAWINGS ARE NOT TO BE SCALED"

ANY USE OR REPRODUCTION OF THIS DOCUMENT OR THE ATTACHED DRAWINGS OR THE USE OF THE DESIGN APPROACH, IDEAS OR CONCEPTS DESCRIBED IN THIS DOCUMENT AND THE ATTACHED DRAWINGS, IN WHOLE OR IN PART BY ANY MEANS WHATSOEVER IS STRICTLY PROHIBITED EXCEPT BY SELECTION OF SUZANA RUTAR, ARCHITECT AS THE ARCHITECT OF RECORD FOR THE PROJECT AND WITH THE SPECIFIC WRITTEN CONSENT OF SUZANA RUTAR, ARCHITECT.

© COPYRIGHT 2022
SUZANA RUTAR, ARCHITECT

PROJECT NAME: CACTUS TRAILS

OWNER: KAVISON HOMES LLC
TODD STRATTON
LAS VEGAS, NV

DRAWING TITLE: PLAN #4

PROJECT No.:	DATE
2024-07-36	12.20.2024
DRAWN BY: JB	CHECKED BY: SR/SS


No.:	DATE:	DESCRIPTION
1		

DRAWING No.: A4.0


PERMIT

PLAN #4


3 BEDROOM
OFFICE
DECK
2- CAR GARAGE

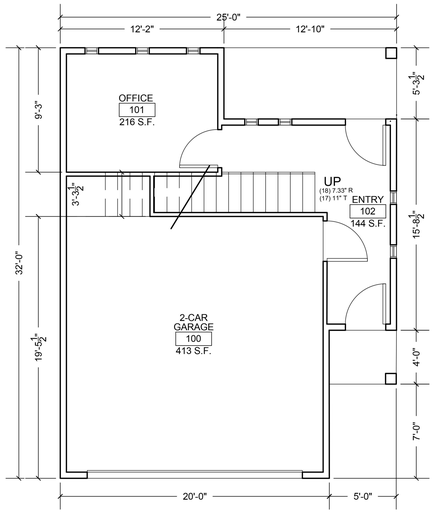


1 FIRST FLOOR PLAN
SCALE: 3/16"=1'-0"

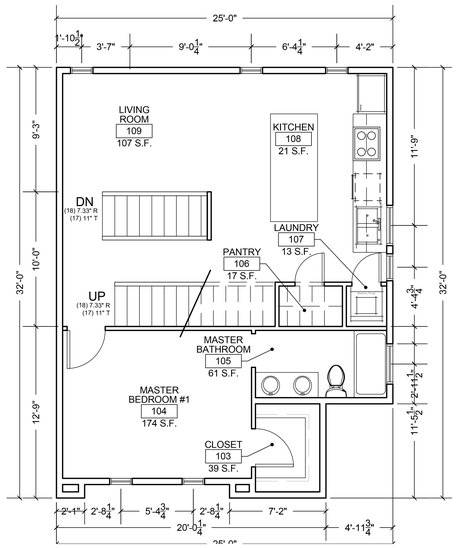


2 SECOND FLOOR PLAN
SCALE: 3/16"=1'-0"

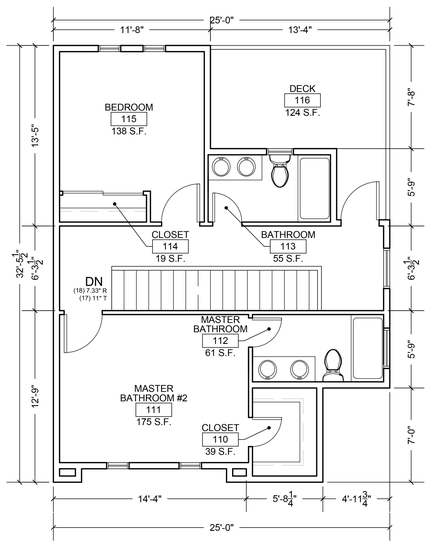


3 THIRD FLOOR PLAN
SCALE: 3/16"=1'-0"

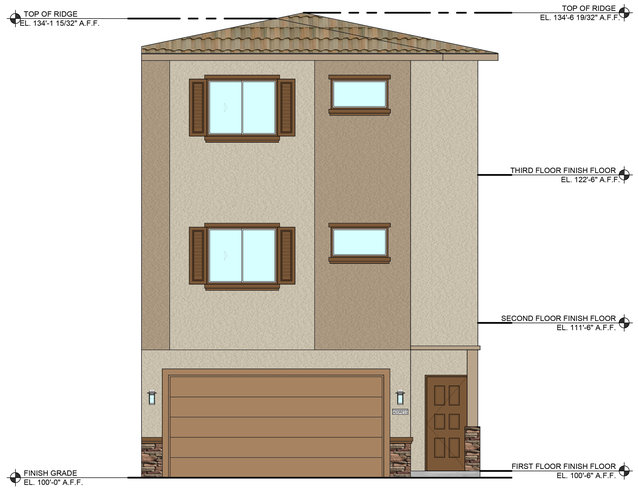


4 ELEVATION A - FRONT
SCALE: 3/16"=1'-0"

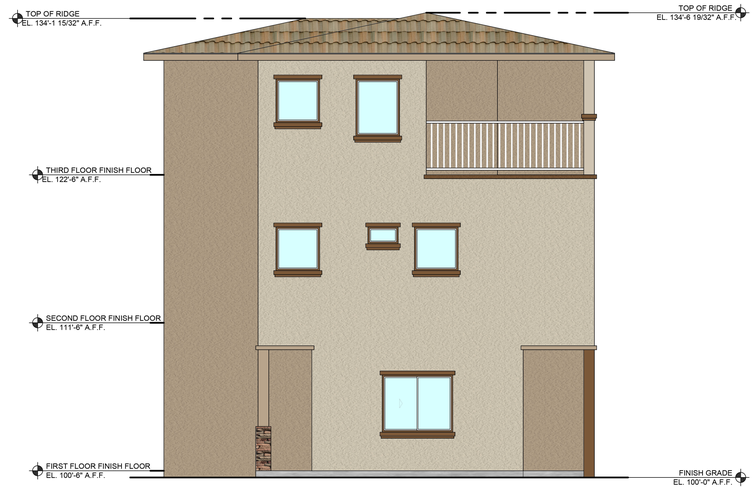

5 ELEVATION A - SIDE
SCALE: 3/16"=1'-0"

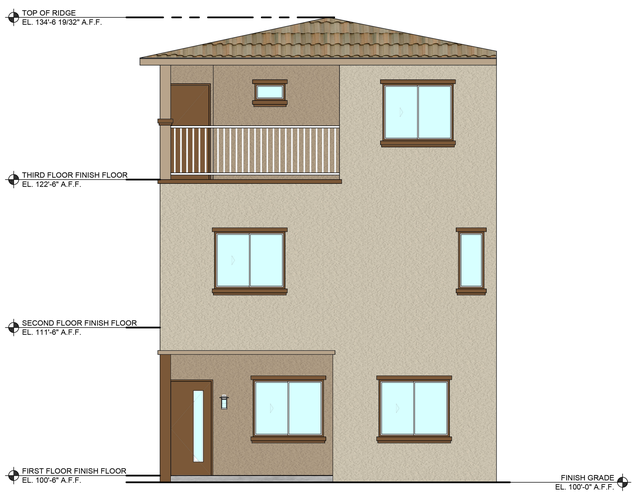

6 ELEVATION A - REAR
SCALE: 3/16"=1'-0"

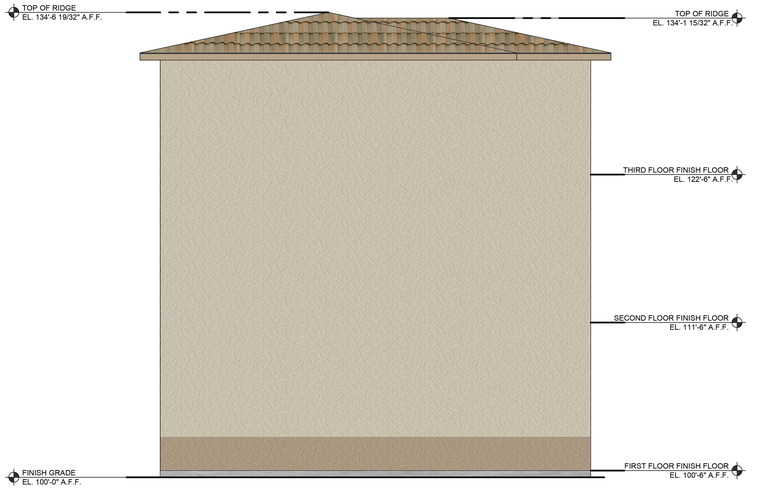

7 ELEVATION A - SIDE
SCALE: 3/16"=1'-0"

Suzana Rutar Architect LTD.
Architectural Planning and Design
1950 E. Warm Springs Rd. Las Vegas Nevada 89119
Ph. 702.263.6176

SEAL

THE CONTRACTOR SHALL CHECK AND VERIFY ALL DIMENSIONS AND REPORT ALL ERRORS AND OMISSIONS TO THIS OFFICE PRIOR TO COMMENCING WORK.
"THESE DRAWINGS ARE NOT TO BE SCALED"

ANY USE OR REPRODUCTION OF THIS DOCUMENT OR THE ATTACHED DRAWINGS OR THE USE OF THE DESIGN APPROACH, IDEAS OR CONCEPTS DESCRIBED IN THIS DOCUMENT AND THE ATTACHED DRAWINGS, IN WHOLE OR IN PART BY ANY MEANS WHATSOEVER IS STRICTLY PROHIBITED EXCEPT BY SELECTION OF SUZANA RUTAR, ARCHITECT AS THE ARCHITECT OF RECORD FOR THE PROJECT AND WITH THE SPECIFIC WRITTEN CONSENT OF SUZANA RUTAR, ARCHITECT.
© COPYRIGHT 2022
SUZANA RUTAR, ARCHITECT

PROJECT NAME: CACTUS TRAILS

OWNER: KAVISON HOMES LLC
TODD STRATTON
LAS VEGAS, NV

PLAN #4

DRAWING TITLE:


PROJECT No.:	DATE
2024-07-36	12.20.2024
DRAWN BY: JB	CHECKED BY: SR/SS

No.:	DATE:	DESCRIPTION
1		


DRAWING No.:
A4.0

PERMIT


PLAN #5
4 BEDROOM
OFFICE
2- CAR GARAGE

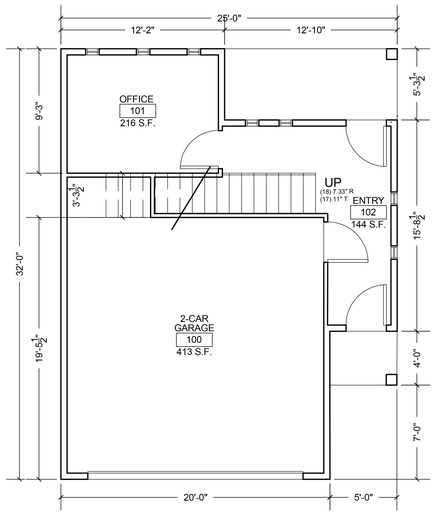


1 FIRST FLOOR PLAN
SCALE: 3/16"=1'-0"

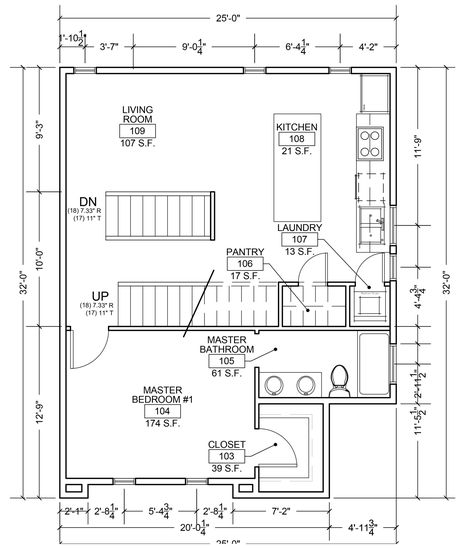

2 SECOND FLOOR PLAN
SCALE: 3/16"=1'-0"

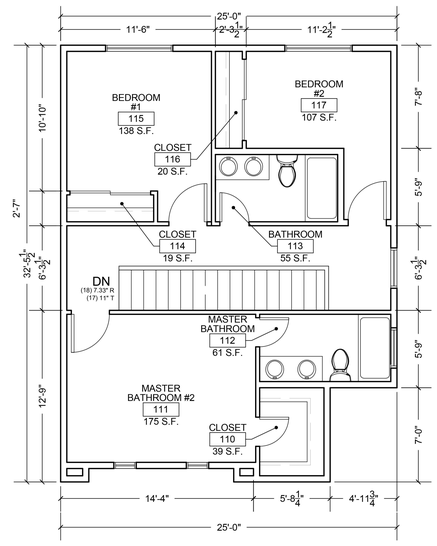


3 THIRD FLOOR PLAN
SCALE: 3/16"=1'-0"

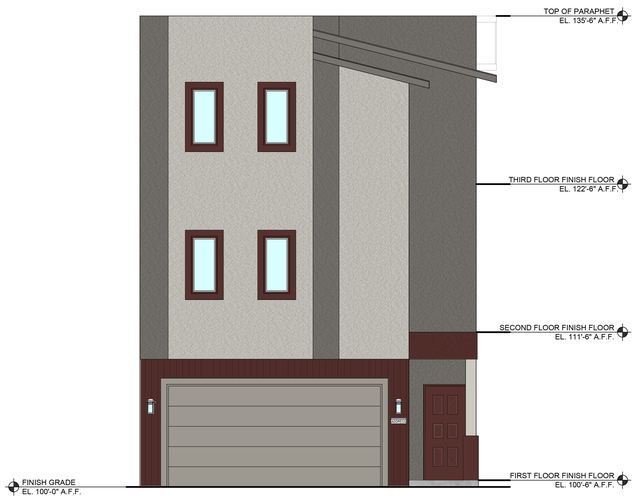


4 ELEVATION B - FRONT
SCALE: 3/16"=1'-0"



5 ELEVATION B - SIDE
SCALE: 3/16"=1'-0"

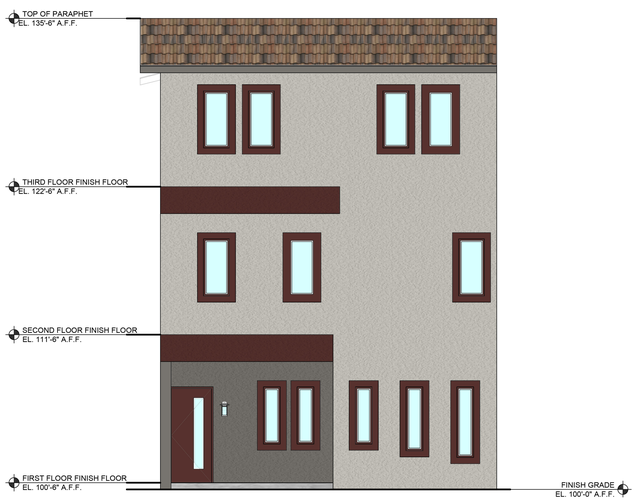

6 ELEVATION B - REAR
SCALE: 3/16"=1'-0"

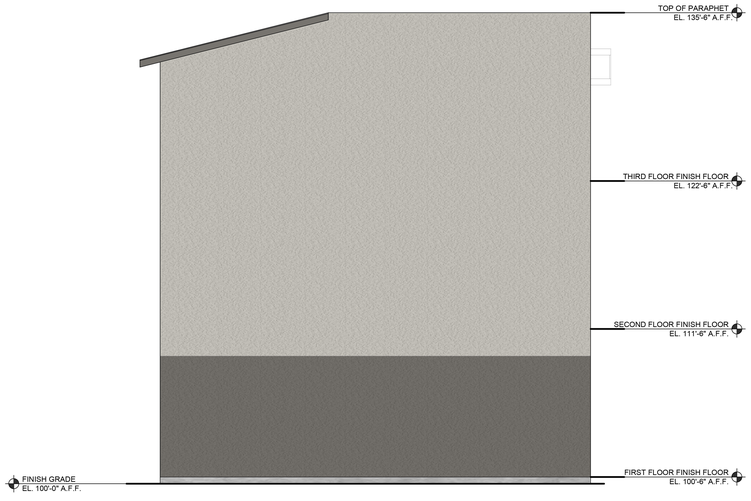

7 ELEVATION B - SIDE
SCALE: 3/16"=1'-0"

Suzana Rutar Architect LTD.
Architectural Planning and Design
1950 E. Warm Springs Rd. Las Vegas Nevada 89119
Ph. 702.263.6176

SEAL

THE CONTRACTOR SHALL CHECK AND VERIFY ALL DIMENSIONS AND REPORT ALL ERRORS AND OMISSIONS TO THIS OFFICE PRIOR TO COMMENCING WORK.
"THESE DRAWINGS ARE NOT TO BE SCALED"

ANY USE OR REPRODUCTION OF THIS DOCUMENT OR THE ATTACHED DRAWINGS OR THE USE OF THE DESIGN APPROACH, IDEAS OR CONCEPTS DESCRIBED IN THIS DOCUMENT AND THE ATTACHED DRAWINGS, IN WHOLE OR IN PART BY ANY MEANS WHATSOEVER IS STRICTLY PROHIBITED EXCEPT BY SELECTION OF SUZANA RUTAR, ARCHITECT AS THE ARCHITECT OF RECORD FOR THE PROJECT AND WITH THE SPECIFIC WRITTEN CONSENT OF SUZANA RUTAR, ARCHITECT.
© COPYRIGHT 2022
SUZANA RUTAR, ARCHITECT

PROJECT NAME: CACTUS TRAILS

OWNER: KAVISON HOMES LLC
TODD STRATTON
LAS VEGAS, NV

PLAN #5

DRAWING TITLE:


PROJECT No.:	DATE
2024-07-36	12.20.2024
DRAWN BY: JB	CHECKED BY: SR/SS

No.:	DATE:	DESCRIPTION


DRAWING No.: A4.0

PERMIT


PLAN #5
4 BEDROOM
OFFICE
2- CAR GARAGE

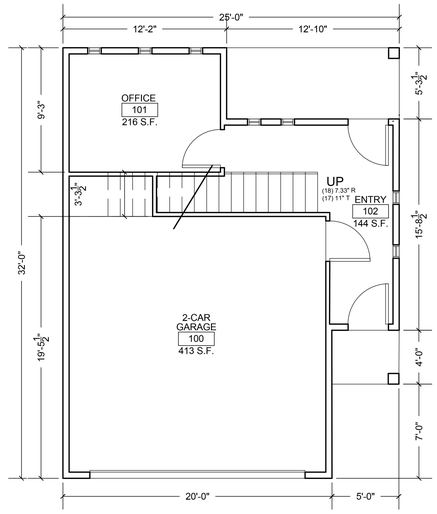


1 FIRST FLOOR PLAN
SCALE: 3/16"=1'-0"

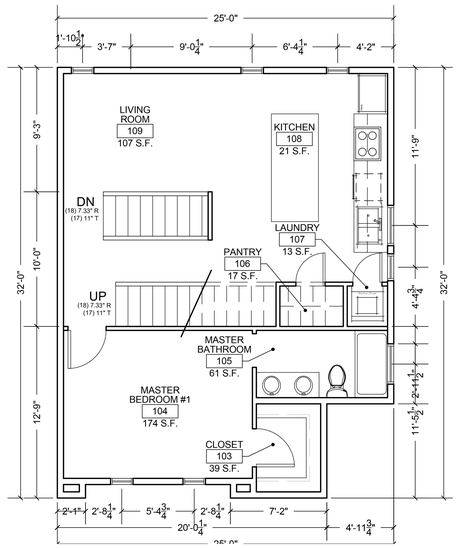


2 SECOND FLOOR PLAN
SCALE: 3/16"=1'-0"

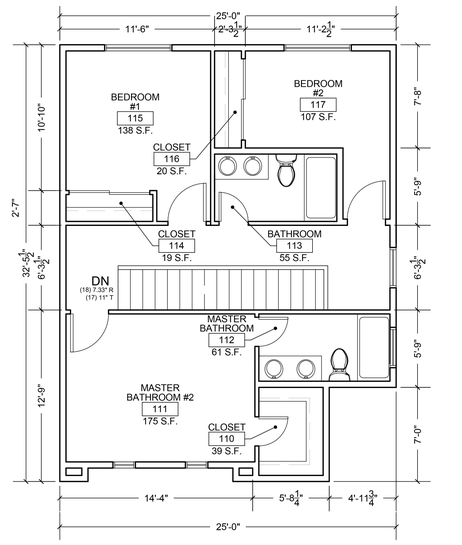


3 THIRD FLOOR PLAN
SCALE: 3/16"=1'-0"

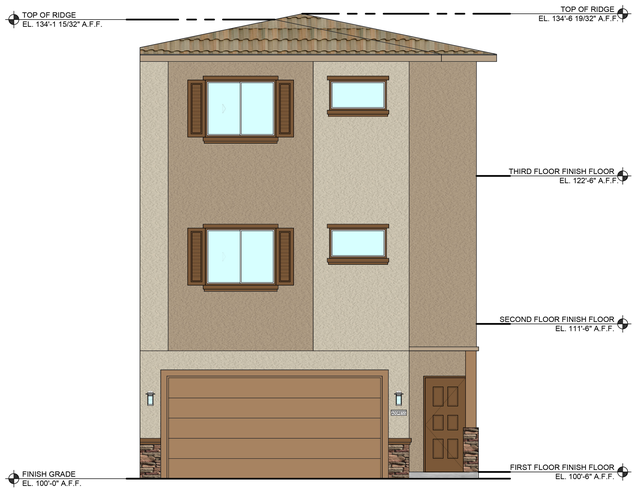


4 ELEVATION A - FRONT
SCALE: 3/16"=1'-0"

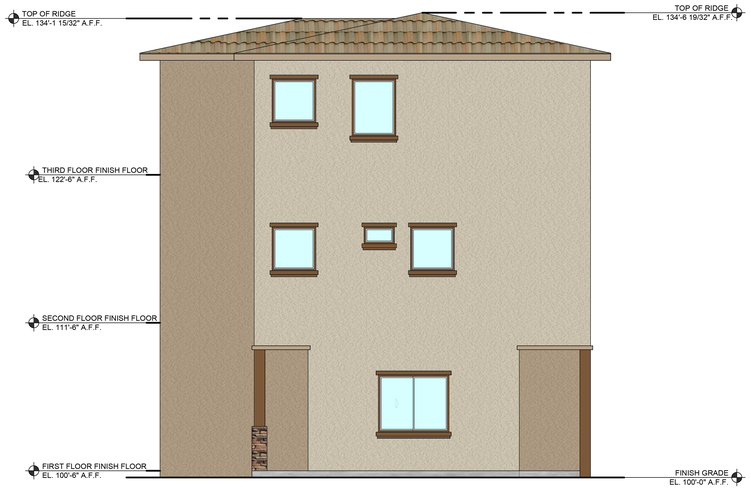

5 ELEVATION A - SIDE
SCALE: 3/16"=1'-0"

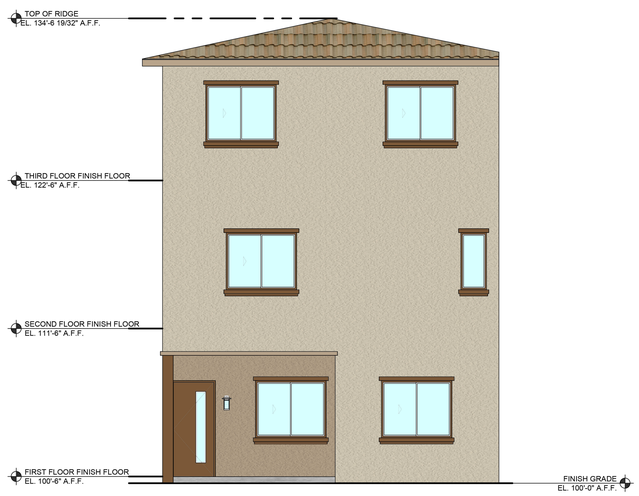

6 ELEVATION A - REAR
SCALE: 3/16"=1'-0"

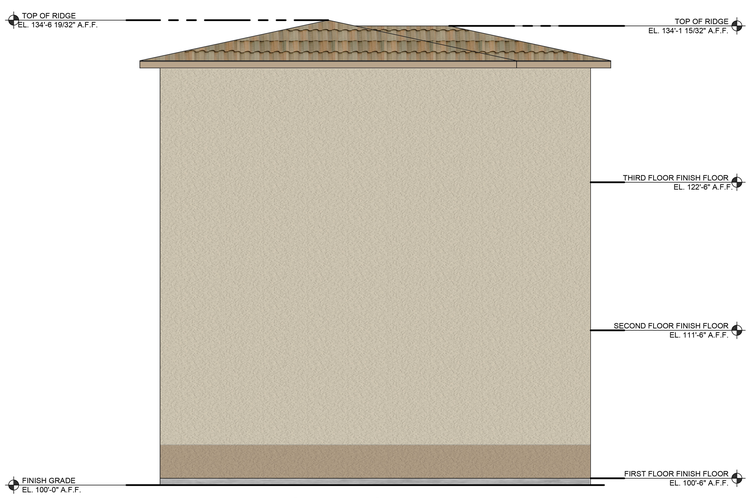

7 ELEVATION A - SIDE
SCALE: 3/16"=1'-0"

Suzana Rutar Architect LTD.
Architectural Planning and Design
1850 E. Warm Springs Rd. Las Vegas Nevada 89119
Ph. 702.263.6176

SEAL

THE CONTRACTOR SHALL CHECK AND VERIFY ALL DIMENSIONS AND REPORT ALL ERRORS AND OMISSIONS TO THIS OFFICE PRIOR TO COMMENCING WORK. "THESE DRAWINGS ARE NOT TO BE SCALED"

ANY USE OR REPRODUCTION OF THIS DOCUMENT OR THE ATTACHED DRAWINGS OR THE USE OF THE DESIGN APPROACH, IDEAS OR CONCEPTS DESCRIBED IN THIS DOCUMENT AND THE ATTACHED DRAWINGS, IN WHOLE OR IN PART BY ANY MEANS WHATSOEVER IS STRICTLY PROHIBITED EXCEPT BY SELECTION OF SUZANA RUTAR, ARCHITECT AS THE ARCHITECT OF RECORD FOR THE PROJECT AND WITH THE SPECIFIC WRITTEN CONSENT OF SUZANA RUTAR, ARCHITECT.

© COPYRIGHT 2022
SUZANA RUTAR, ARCHITECT

PROJECT NAME: CACTUS TRAILS

OWNER: KAVISON HOMES LLC
TODD STRATTON
LAS VEGAS, NV

PLAN #5

DRAWING TITLE:

PROJECT No.:	DATE
2024-07-36	12.20.2024
DRAWN BY: JB	CHECKED BY: SR/SS


No.:	DATE:	DESCRIPTION
1		

DRAWING No.:
A4.0


PERMIT

PLAN #6


3 BEDROOM
OFFICE
2- CAR GARAGE

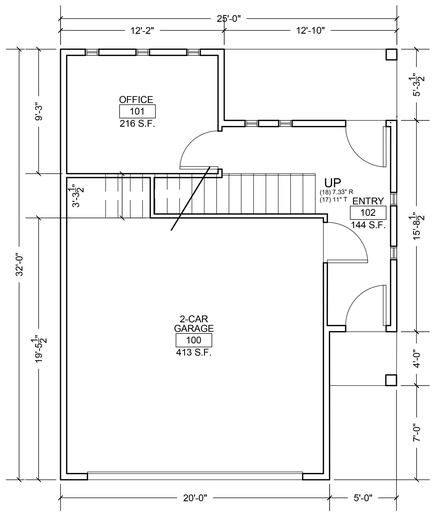


1 FIRST FLOOR PLAN
SCALE: 3/16"=1'-0"

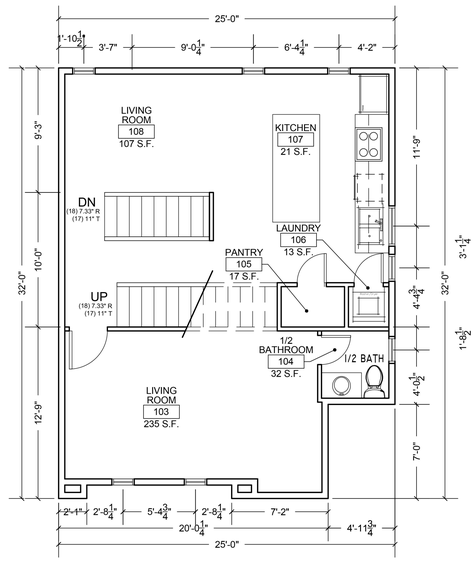


2 SECOND FLOOR PLAN
SCALE: 3/16"=1'-0"

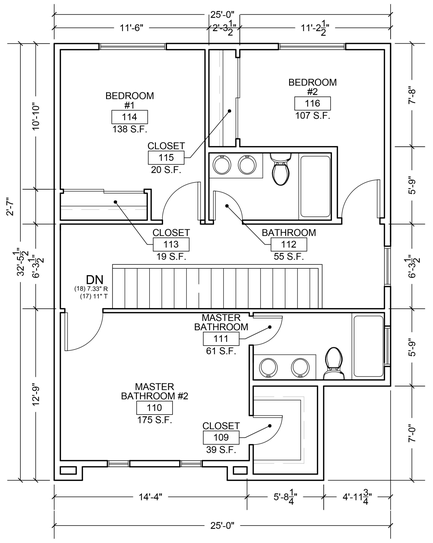


3 THIRD FLOOR PLAN
SCALE: 3/16"=1'-0"

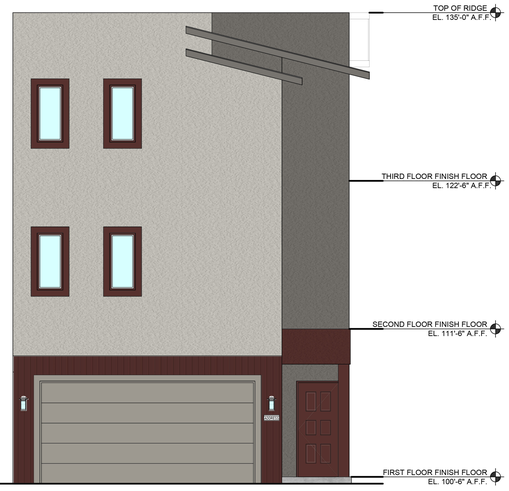


4 ELEVATION B - FRONT
SCALE: 3/16"=1'-0"

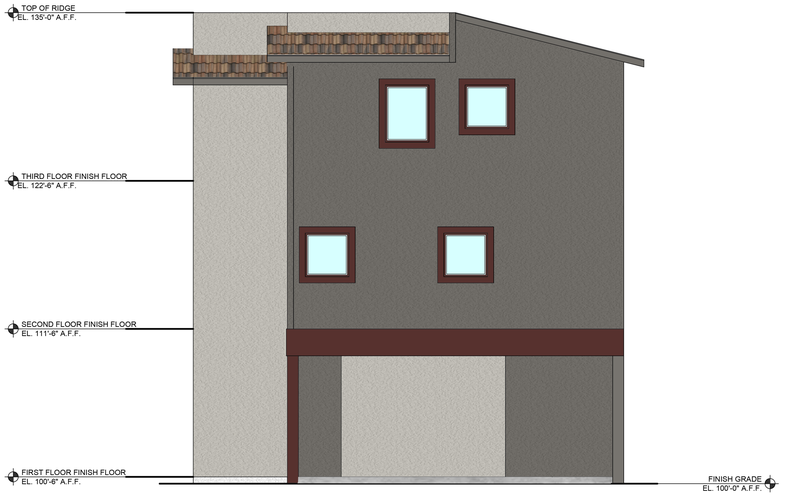

5 ELEVATION B - SIDE
SCALE: 3/16"=1'-0"

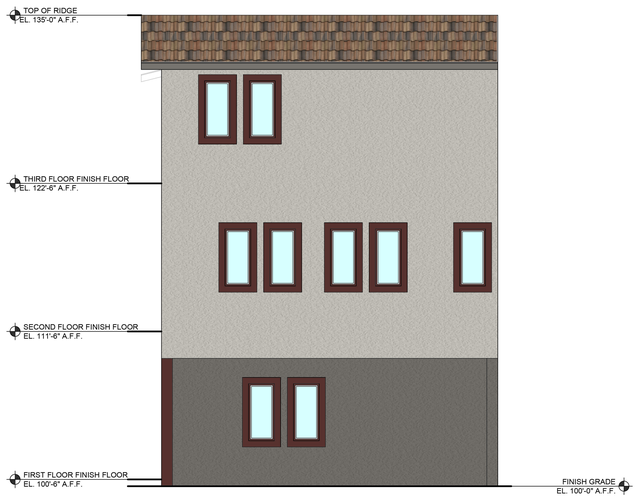

6 ELEVATION B - REAR
SCALE: 3/16"=1'-0"

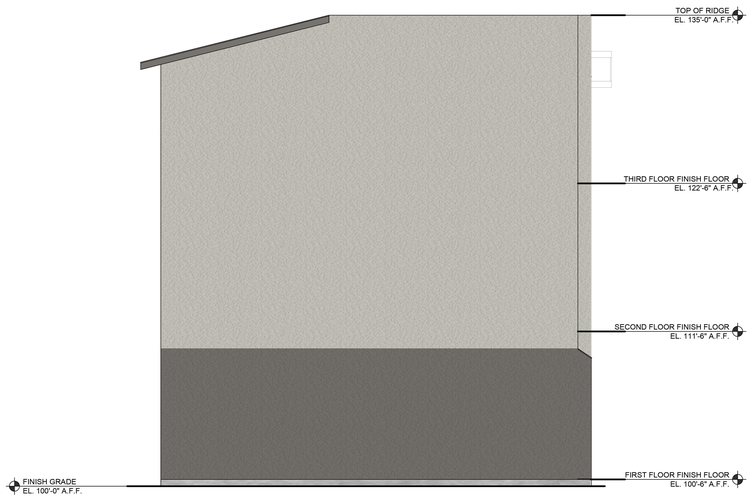

7 ELEVATION B - SIDE
SCALE: 3/16"=1'-0"

Suzana Rutar Architect LTD.
Architectural Planning and Design
1950 E. Warm Springs Rd. Las Vegas Nevada 89119
Ph. 702.263.6176

SEAL

THE CONTRACTOR SHALL CHECK AND VERIFY ALL DIMENSIONS AND REPORT ALL ERRORS AND OMISSIONS TO THIS OFFICE PRIOR TO COMMENCING WORK.
"THESE DRAWINGS ARE NOT TO BE SCALED"

ANY USE OR REPRODUCTION OF THIS DOCUMENT OR THE ATTACHED DRAWINGS OR THE USE OF THE DESIGN APPROACH, IDEAS OR CONCEPTS DESCRIBED IN THIS DOCUMENT AND THE ATTACHED DRAWINGS, IN WHOLE OR IN PART BY ANY MEANS WHATSOEVER IS STRICTLY PROHIBITED EXCEPT BY SELECTION OF SUZANA RUTAR, ARCHITECT AS THE ARCHITECT OF RECORD FOR THE PROJECT AND WITH THE SPECIFIC WRITTEN CONSENT OF SUZANA RUTAR, ARCHITECT.
© COPYRIGHT 2022
SUZANA RUTAR, ARCHITECT

PROJECT NAME: CACTUS TRAILS

OWNER: KAVISON HOMES LLC
TODD STRATTON
LAS VEGAS, NV

PLAN #6

DRAWING TITLE:

PROJECT No.:	DATE
2024-07-36	12.20.2024
DRAWN BY:	CHECKED BY:
JB	SR/SS


No.:	DATE:	DESCRIPTION

DRAWING No.:
A4.0


PERMIT

PLAN #6


3 BEDROOM
OFFICE
2- CAR GARAGE

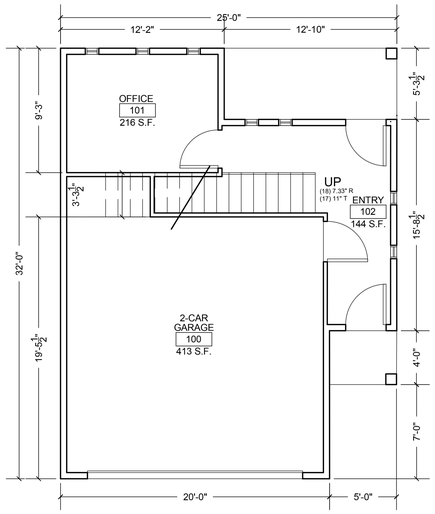


1 FIRST FLOOR PLAN
SCALE: 3/16"=1'-0"

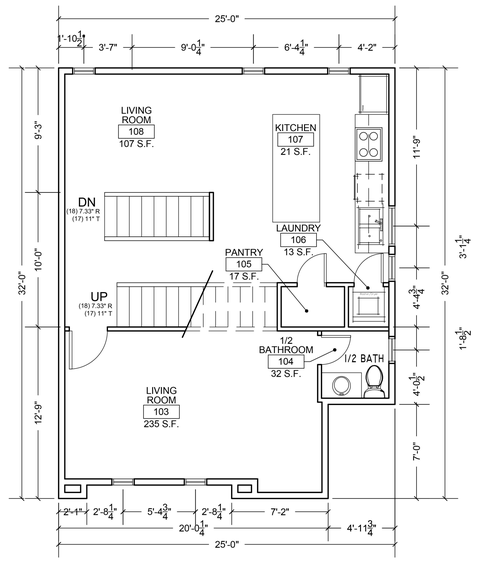


2 SECOND FLOOR PLAN
SCALE: 3/16"=1'-0"

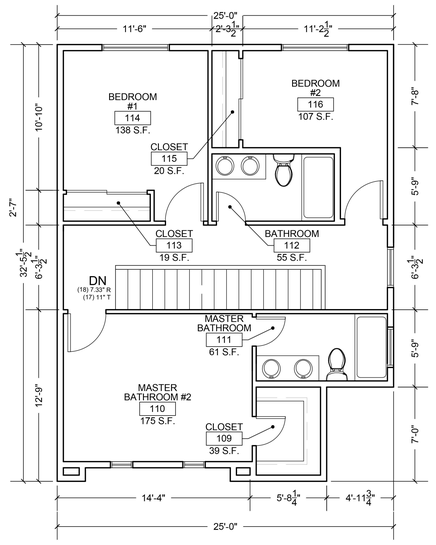


3 THIRD FLOOR PLAN
SCALE: 3/16"=1'-0"

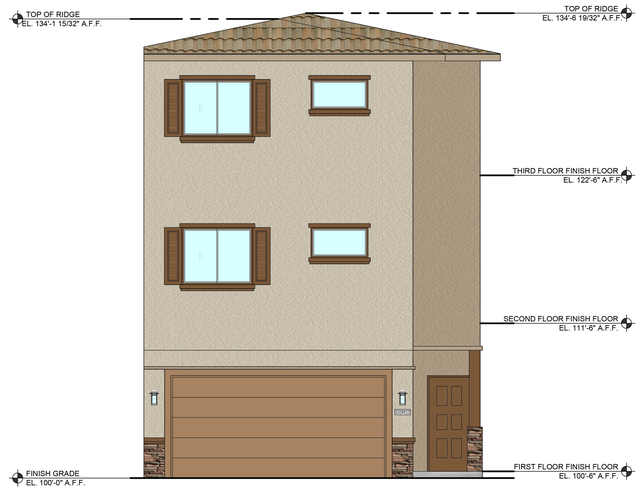


4 ELEVATION A - FRONT
SCALE: 3/16"=1'-0"

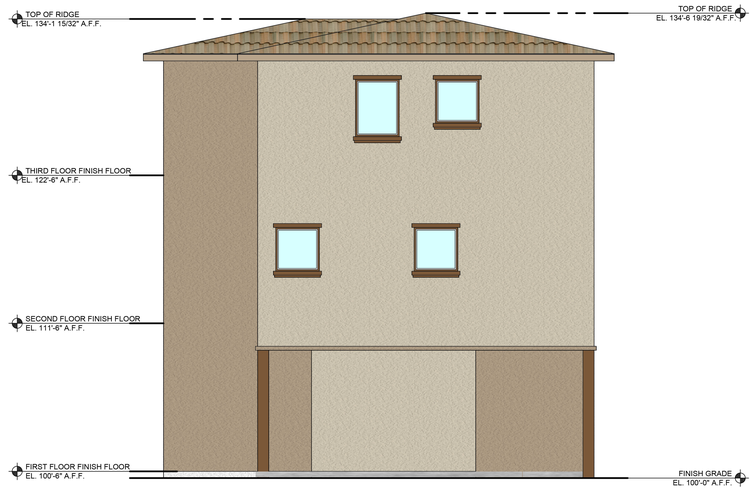

5 ELEVATION A - SIDE
SCALE: 3/16"=1'-0"

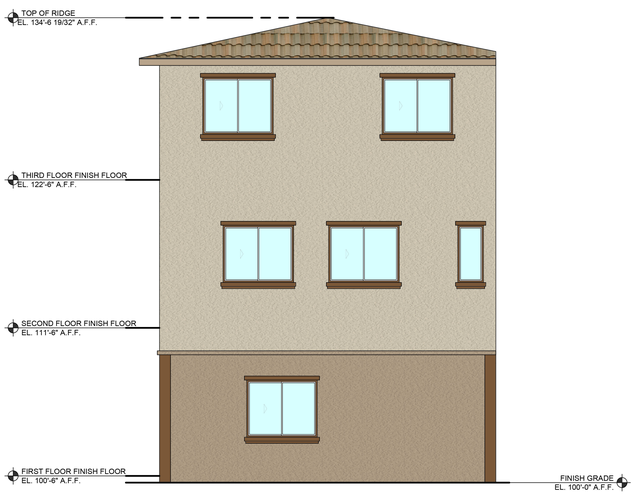

6 ELEVATION A - REAR
SCALE: 3/16"=1'-0"

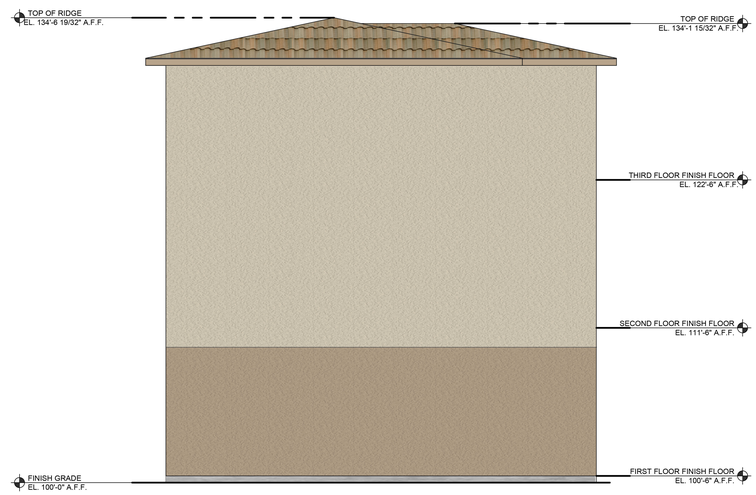

7 ELEVATION A - SIDE
SCALE: 3/16"=1'-0"

Suzana Rutar Architect LTD.
Architectural Planning and Design
1950 E. Warm Springs Rd. Las Vegas Nevada 89119
Ph. 702.263.6176

SEAL

THE CONTRACTOR SHALL CHECK AND VERIFY ALL DIMENSIONS AND REPORT ALL ERRORS AND OMISSIONS TO THIS OFFICE PRIOR TO COMMENCING WORK.
"THESE DRAWINGS ARE NOT TO BE SCALED"

ANY USE OR REPRODUCTION OF THIS DOCUMENT OR THE ATTACHED DRAWINGS OR THE USE OF THE DESIGN APPROACH, IDEAS OR CONCEPTS DESCRIBED IN THIS DOCUMENT AND THE ATTACHED DRAWINGS, IN WHOLE OR IN PART BY ANY MEANS WHATSOEVER IS STRICTLY PROHIBITED EXCEPT BY SELECTION OF SUZANA RUTAR, ARCHITECT AS THE ARCHITECT OF RECORD FOR THE PROJECT AND WITH THE SPECIFIC WRITTEN CONSENT OF SUZANA RUTAR, ARCHITECT.
© COPYRIGHT 2022
SUZANA RUTAR, ARCHITECT

PROJECT NAME: CACTUS TRAILS

OWNER: KAVISON HOMES LLC
TODD STRATTON
LAS VEGAS, NV

PLAN #6

DRAWING TITLE:

PROJECT No.:	DATE
2024-07-36	12.20.2024
DRAWN BY: JB	CHECKED BY: SR/SS

No.:	DATE:	DESCRIPTION
1		

DRAWING No.:
A4.0

PERMIT