


COLOR SCHEMES

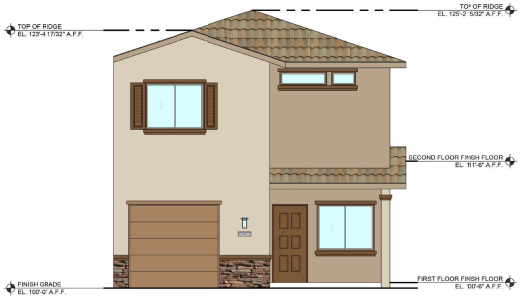

1 OPTION 1A
SCALE: 3/16"=1'-0"

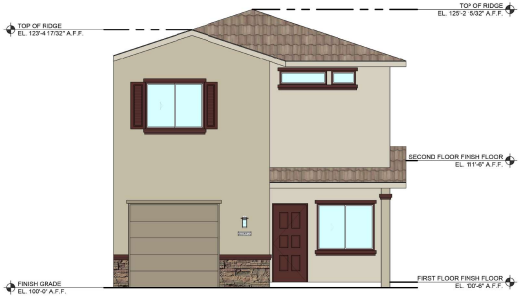

2 OPTION 1B
SCALE: 3/16"=1'-0"

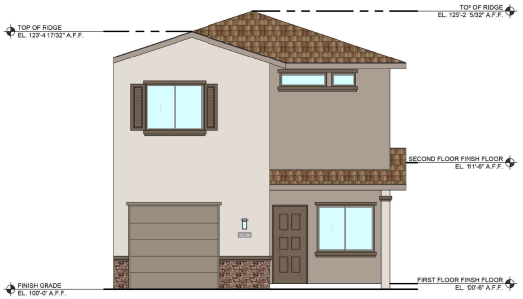

3 OPTION 1C
SCALE: 3/16"=1'-0"



4 OPTION 2A
SCALE: 3/16"=1'-0"



5 OPTION 2B
SCALE: 3/16"=1'-0"

VOID

Suzana Rutar Architect LTD.
Architectural Planning and Design
1930 E Warm Springs Rd. Las Vegas Nevada 89119
Ph. 702.263.6176

SEAL

THE CONTRACTOR SHALL CHECK AND VERIFY ALL DIMENSIONS AND REPORT ALL ERRORS AND OMISSIONS TO THE DESIGNER BEFORE COMMENCEMENT. "THESE DRAWINGS ARE NOT TO BE SCALED"

ANY USE OR REPRODUCTION OF THIS DOCUMENT OR THE ATTACHED DRAWINGS OR THE USE OF THE DESIGN APPROACH, IDEAS OR CONCEPTS DESCRIBED IN THIS DOCUMENT AND THE ATTACHED DRAWINGS, IN WHOLE OR IN PART, WITHOUT THE EXPRESS PRIOR WRITTEN CONSENT OF SUZANA RUTAR, ARCHITECT AS THE ARCHITECT OF RECORD FOR THE PROJECT AND WITH THE SPECIFIC WRITTEN CONSENT OF SUZANA RUTAR, ARCHITECT
© COPYRIGHT 2022
SUZANA RUTAR, ARCHITECT

PROJECT NAME: CACTUS TRAILS

OWNER: KAVISON HOMES LLC
TODD STRATTON
LAS VEGAS, NV

DRAWING TITLE: COLOR SCHEMES


PROJECT NO.:	DATE
2024-07-36	12.20.2024
DRAWN BY: JB	CHECKED BY: SR/SS

No.:	Date:	Description


DRAWING NO.: A4.0

PERMIT

PLAN #1
3 BEDROOM
1- CAR GARAGE

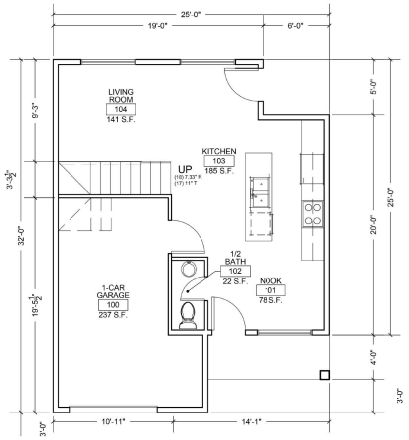


1 FIRST FLOOR PLAN
SCALE: 3/16"=1'-0"

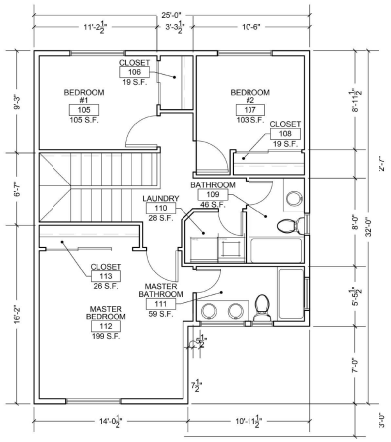

2 SECOND FLOOR PLAN
SCALE: 3/16"=1'-0"



3 ELEVATION B - FRONT
SCALE: 3/16"=1'-0"

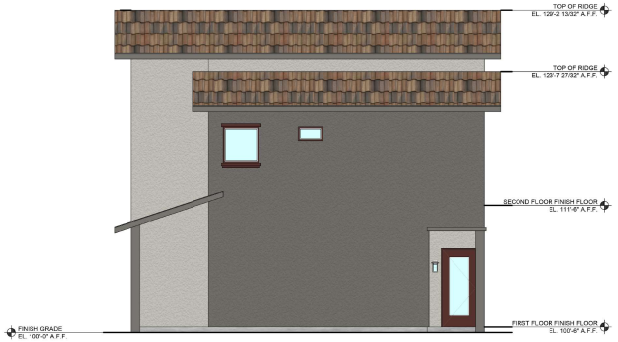

4 ELEVATION B - SIDE
SCALE: 3/16"=1'-0"



5 ELEVATION B - REAR
SCALE: 3/16"=1'-0"



6 ELEVATION B - SIDE
SCALE: 3/16"=1'-0"

VOID

Suzana Rutar Architect LTD.
Architectural Planning and Design
1930 E Warm Springs Rd. Las Vegas Nevada 89119
Ph. 702.263.6176

SEAL

THE CONTRACTOR SHALL CHECK AND VERIFY ALL DIMENSIONS AND REPORT ALL ERRORS AND OMISSIONS TO THIS OFFICE PRIOR TO COMMENCEMENT. "THESE DRAWINGS ARE NOT TO BE SCALED"

ANY USE OR REPRODUCTION OF THIS DOCUMENT OR THE ATTACHED DRAWINGS OR THE USE OF THE DESIGN APPROACH, IDEAS OR CONCEPTS DESCRIBED IN THIS DOCUMENT AND THE ATTACHED DRAWINGS, IN WHOLE OR IN PART, WITHOUT THE EXPRESS WRITTEN CONSENT OF SUZANA RUTAR, ARCHITECT IS STRICTLY PROHIBITED. EXCEPT BY AGREEMENT OR WRITTEN PERMISSION OF SUZANA RUTAR, ARCHITECT AS THE ARCHITECT OF RECORD FOR THE PROJECT AND WITH THE SPECIFIC WRITTEN CONSENT OF SUZANA RUTAR, ARCHITECT
©COPYRIGHT 2022
SUZANA RUTAR, ARCHITECT

PROJECT NAME: CACTUS TRAILS

OWNER: KAVISON HOMES LLC
TODD STRATTON
LAS VEGAS, NV

DRAWING TITLE: PLAN #1


PROJECT NO.: 2024-07-36	DATE: 12.20.2024
DRAWN BY: JB	CHECKED BY: SR/SS

No.:	Date:	Description


DRAWING NO.: A4.0

PERMIT


PLAN #1
3 BEDROOM
1- CAR GARAGE

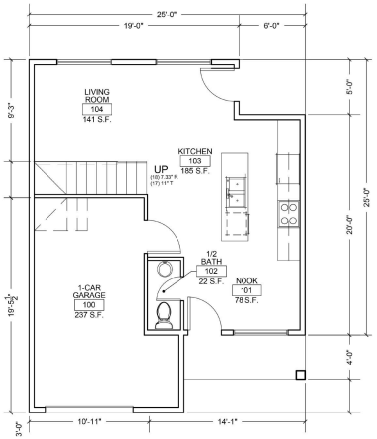


1 FIRST FLOOR PLAN
SCALE: 3/16"=1'-0"

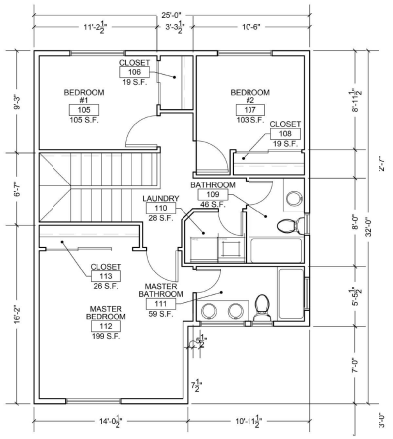


2 SECOND FLOOR PLAN
SCALE: 3/16"=''-0"

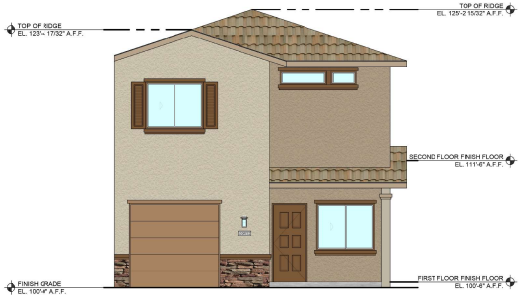


3 ELEVATION A - FRONT
SCALE: 3/16"=1'-0"

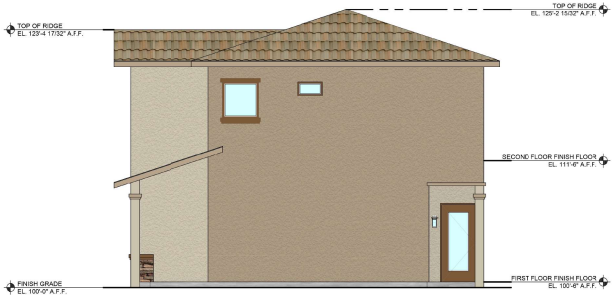

4 ELEVATION A - SIDE
SCALE: 3/16"=1'-0"

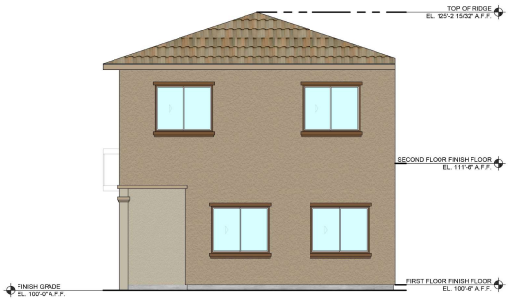

5 ELEVATION A - REAR
SCALE: 3/16"=1'-0"

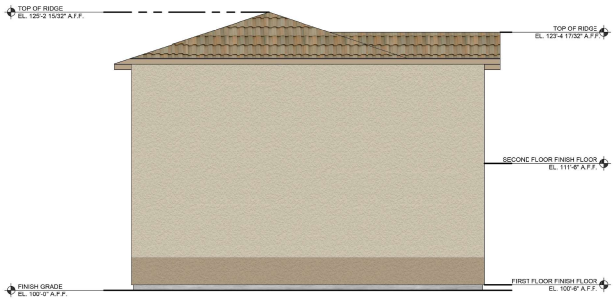

6 ELEVATION A - SIDE
SCALE: 3/16"=1'-0"

VOID

Suzana Rutar Architect LTD.
Architectural Planning and Design
1930 E Warm Springs Rd. Las Vegas Nevada 89119
Ph. 702.263.6176

SEAL

THE CONTRACTOR SHALL CHECK AND VERIFY ALL DIMENSIONS AND REPORT ALL ERRORS AND OMISSIONS TO THIS ARCHITECT BEFORE COMMENCEMENT OF WORK. "THESE DRAWINGS ARE NOT TO BE SCALED"

ANY USE OR REPRODUCTION OF THIS DOCUMENT OR THE ATTACHED DRAWINGS OR THE USE OF THE DESIGN APPROACH, IDEAS OR CONCEPTS DESCRIBED IN THIS DOCUMENT AND THE ATTACHED DRAWINGS, IN WHOLE OR IN PART, WITHOUT THE EXPRESS WRITTEN CONSENT OF SUZANA RUTAR, ARCHITECT AND SELECTION OF SUZANA RUTAR, ARCHITECT AS THE ARCHITECT OF RECORD FOR THE PROJECT AND WITH THE SPECIFIC WRITTEN CONSENT OF SUZANA RUTAR, ARCHITECT
© COPYRIGHT 2022
SUZANA RUTAR, ARCHITECT

PROJECT NAME: CACTUS TRAILS

OWNER: KAVISON HOMES LLC
TODD STRATTON
LAS VEGAS, NV

DRAWING TITLE: PLAN #1


PROJECT NO.: 2024-07-36	DATE: 12.20.2024
DRAWN BY: JB	CHECKED BY: SR/SS

No.:	Date:	Description


DRAWING NO.: A4.0

PERMIT

PLAN #2
3 BEDROOM
2- CAR GARAGE

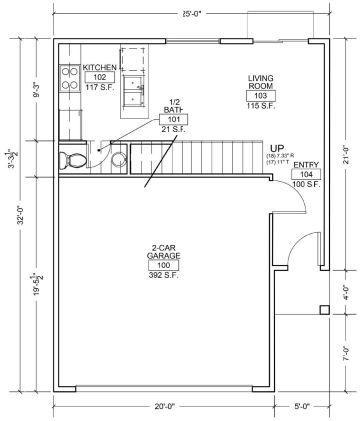


1 FIRST FLOOR PLAN
SCALE: 3/16"=1'-0"

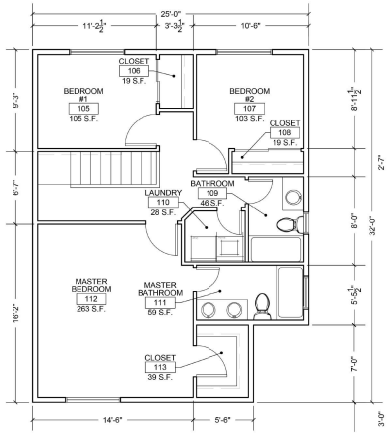


2 SECOND FLOOR PLAN
SCALE: 3/16"=1'-0"




3 ELEVATION B - FRONT
SCALE: 3/16"=1'-0"

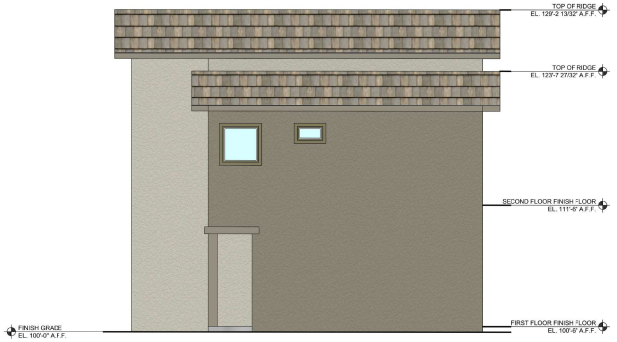

4 ELEVATION B - SIDE
SCALE: 3/16"=1'-0"

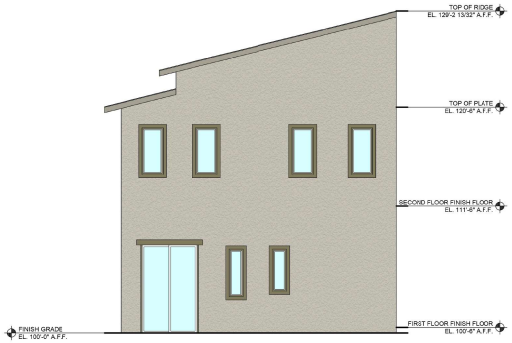

5 ELEVATION B - REAR
SCALE: 3/16"=1'-0"

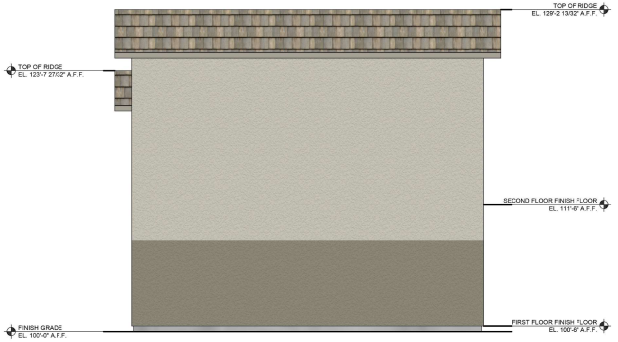

6 ELEVATION B - SIDE
SCALE: 3/16"=1'-0"

VOID

Suzana Rutar Architect LTD.
Architectural Planning and Design
1930 E Warm Springs Rd. Las Vegas Nevada 89119
Ph. 702.263.6176

SEAL

THE CONTRACTOR SHALL CHECK AND VERIFY ALL DIMENSIONS AND REPORT ALL ERRORS AND OMISSIONS TO THE ARCHITECT BEFORE ACCEPTANCE. "THESE DRAWINGS ARE NOT TO BE SCALED"

ANY USE OR REPRODUCTION OF THIS DOCUMENT OR THE ATTACHED DRAWINGS OR THE USE OF THE DESIGN APPROACH, IDEAS OR CONCEPTS DESCRIBED IN THIS DOCUMENT AND THE ATTACHED DRAWINGS, IN WHOLE OR IN PART, WITHOUT THE EXPRESS PRIOR WRITTEN CONSENT OF SUZANA RUTAR, ARCHITECT AND SELECTION OF SUZANA RUTAR, ARCHITECT AS THE ARCHITECT OF RECORD FOR THE PROJECT AND WITH THE SPECIFIC WRITTEN CONSENT OF SUZANA RUTAR, ARCHITECT
© COPYRIGHT 2022
SUZANA RUTAR, ARCHITECT

PROJECT NAME: CACTUS TRAILS
OWNER: KAVISON HOMES LLC
TODD STRATTON
LAS VEGAS, NV

DRAWING TITLE: PLAN #2


PROJECT NO.:	DATE
2024-07-36	12.20.2024
DRAWN BY: JB	CHECKED BY: SR/SS

No.:	Date:	Description


DRAWING NO.: A4.0

PERMIT


PLAN #2
3 BEDROOM
2- CAR GARAGE

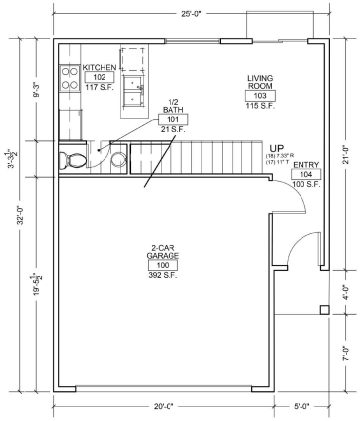


1 FIRST FLOOR PLAN
SCALE: 3/16"=1'-0"

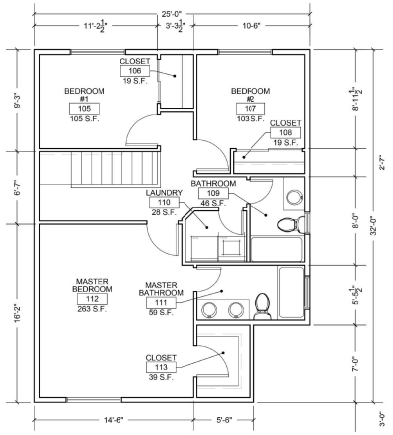


2 SECOND FLOOR PLAN
SCALE: 3/16"=1'-0"

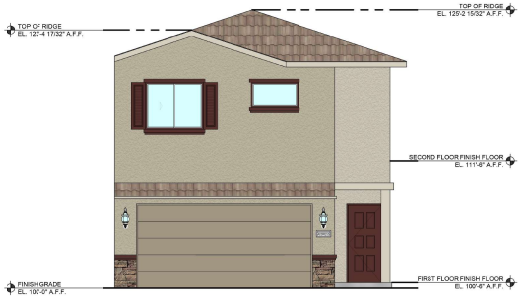


3 ELEVATION A - FRONT
SCALE: 3/16"=1'-0"

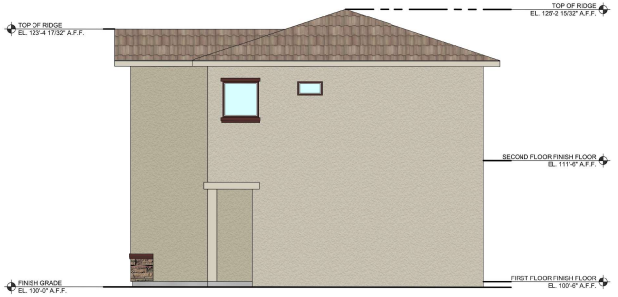

4 ELEVATION A - SIDE
SCALE: 3/16"=1'-0"

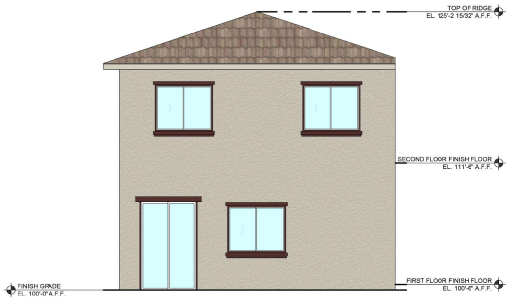

5 ELEVATION A - REAR
SCALE: 3/16"=1'-0"

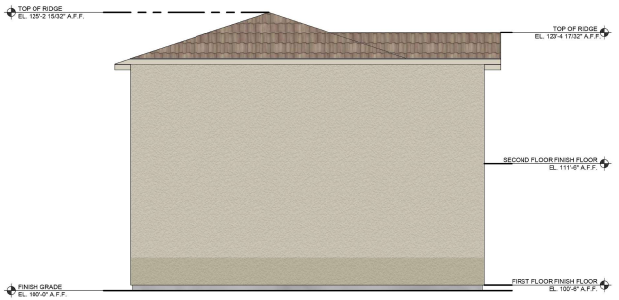

6 ELEVATION A - SIDE
SCALE: 3/16"=1'-0"

VOID

Suzana Rutar Architect LTD.
Architectural Planning and Design
1930 E Warm Springs Rd. Las Vegas Nevada 89119
Ph. 702.263.6176

SEAL

THE CONTRACTOR SHALL CHECK AND VERIFY ALL DIMENSIONS AND REPORT ALL ERRORS AND OMISSIONS TO THE DESIGNER PRIOR TO COMMENCEMENT. "THESE DRAWINGS ARE NOT TO BE SCALED"

ANY USE OR REPRODUCTION OF THIS DOCUMENT OR THE ATTACHED DRAWINGS OR THE USE OF THE DESIGN APPROACH, IDEAS OR CONCEPTS DESCRIBED IN THIS DOCUMENT AND THE ATTACHED DRAWINGS, IN WHOLE OR IN PART, WITHOUT THE EXPRESS WRITTEN CONSENT OF SUZANA RUTAR, ARCHITECT AND SELECTION OF SUZANA RUTAR, ARCHITECT AS THE ARCHITECT OF RECORD FOR THE PROJECT AND WITH THE SPECIFIC WRITTEN CONSENT OF SUZANA RUTAR, ARCHITECT
© COPYRIGHT 2022
SUZANA RUTAR, ARCHITECT

PROJECT NAME: CACTUS TRAILS

OWNER: KAVISON HOMES LLC
TODD STRATTON
LAS VEGAS, NV

DRAWING TITLE: PLAN #2


PROJECT NO:	DATE
2024-07-36	12.20.2024
DRAWN BY: JB	CHECKED BY: SR/SS

No.:	Date:	Description


DRAWING No.: A4.0

PERMIT


PLAN #3
4 BEDROOM
DECK
2- CAR GARAGE

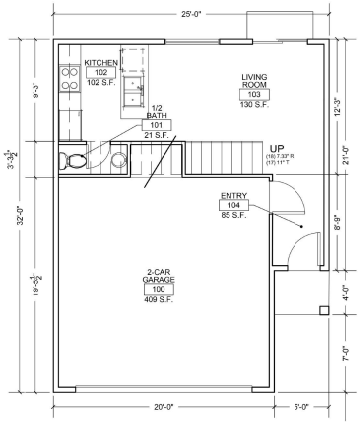


1 FIRST FLOOR PLAN
SCALE: 3/16"=1'-0"

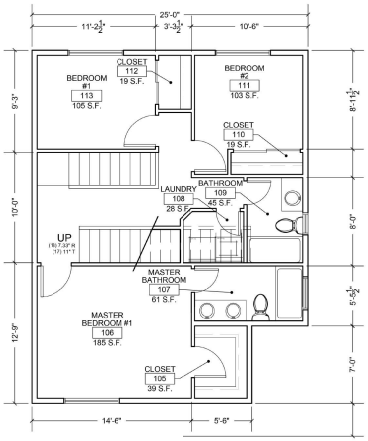


2 SECOND FLOOR PLAN
SCALE: 3/16"=1'-0"

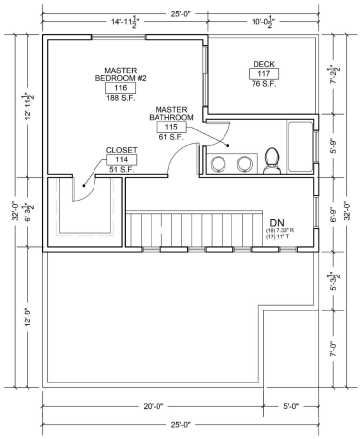

3 THIRD FLOOR PLAN
SCALE: 3/16"=1'-0"

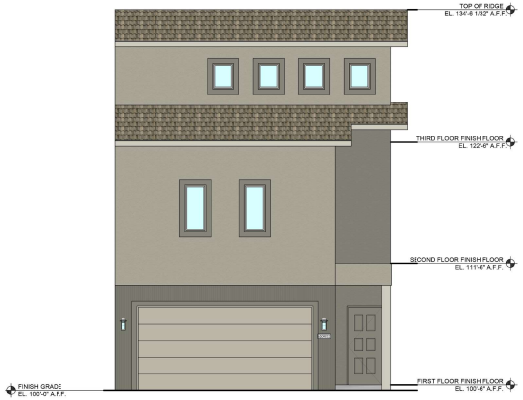


4 ELEVATION B - FRONT
SCALE: 3/16"=1'-0"

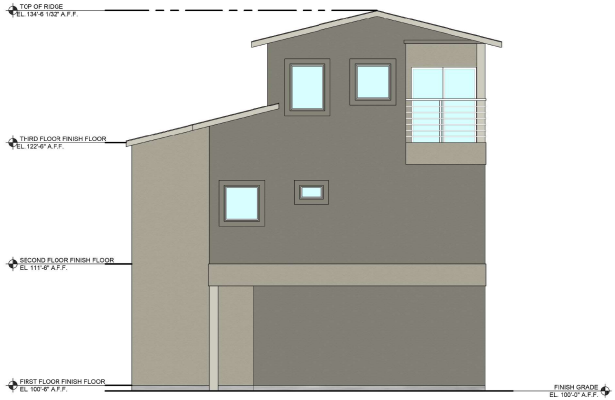

5 ELEVATION B - SIDE
SCALE: 3/16"=1'-0"



6 ELEVATION B -REAR
SCALE: 3/16"=1'-0"

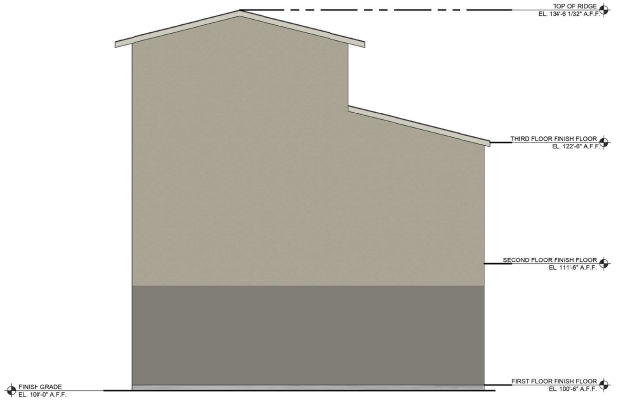

7 ELEVATION B -SIDE
SCALE: 3/16"=1'-0"

VOID

Suzana Rutar Architect LTD.
Architectural Planning and Design
1930 E Warm Springs Rd. Las Vegas Nevada 89119
Ph. 702.263.6176

SEAL

THE CONTRACTOR SHALL CHECK AND VERIFY ALL DIMENSIONS AND REPORT ALL ERRORS AND OMISSIONS TO THIS OFFICE PRIOR TO COMMENCEMENT OF WORK. "THESE DRAWINGS ARE NOT TO BE SCALED"

ANY USE OR REPRODUCTION OF THIS DOCUMENT OR THE ATTACHED DRAWINGS OR THE USE OF THE DESIGN APPROACH, IDEAS OR CONCEPTS DESCRIBED IN THIS DOCUMENT AND THE ATTACHED DRAWINGS, IN WHOLE OR IN PART, WITHOUT THE EXPRESS WRITTEN CONSENT OF SUZANA RUTAR, ARCHITECT IS STRICTLY PROHIBITED. EACH PERSON OR ENTITY USING ANY OF SUZANA RUTAR, ARCHITECT AS THE ARCHITECT OF RECORD FOR THE PROJECT AND WITH THE SPECIFIC WRITTEN CONSENT OF SUZANA RUTAR, ARCHITECT

© COPYRIGHT 2022
SUZANA RUTAR, ARCHITECT

PROJECT NAME: CACTUS TRAILS

OWNER: KAVISON HOMES LLC
TODD STRATTON
LAS VEGAS, NV

DRAWING TITLE: PLAN #3


PROJECT NO.:	DATE:
2024-07-36	12.20.2024
DRAWN BY: JB	CHECKED BY: SR/SS

No.:	Date:	Description


DRAWING NO.: A4.0

PERMIT


PLAN #3
4 BEDROOM
DECK
2- CAR GARAGE

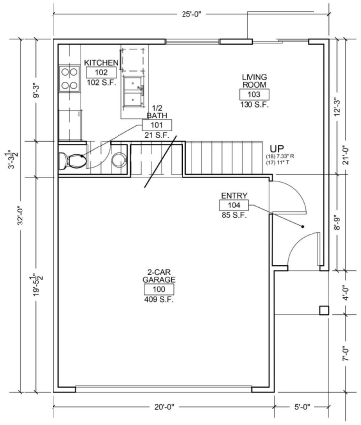


1 FIRST FLOOR PLAN
SCALE: 3/16"=1'-0"

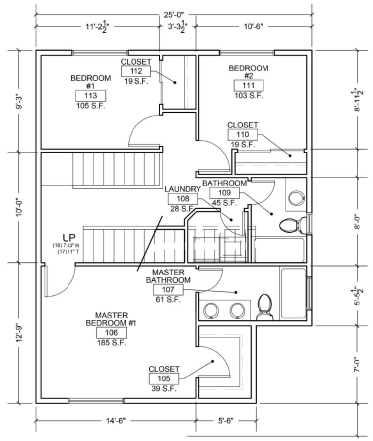


2 SECOND FLOOR PLAN
SCALE: 3/16"=1'-0"

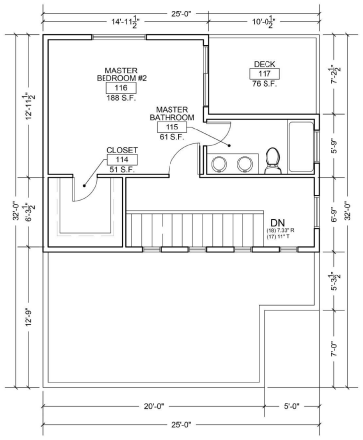


3 THIRD FLOOR PLAN
SCALE: 3/16"=1'-0"

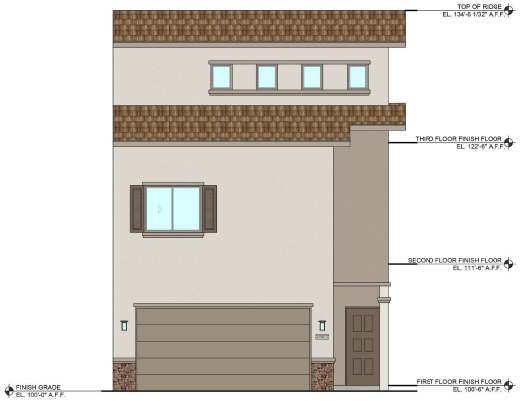


4 ELEVATION A - FRONT
SCALE: 3/16"=1'-0"

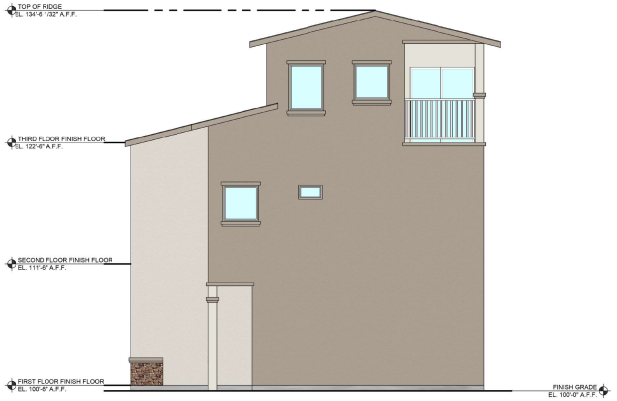

5 ELEVATION A - SIDE
SCALE: 3/16"=1'-0"

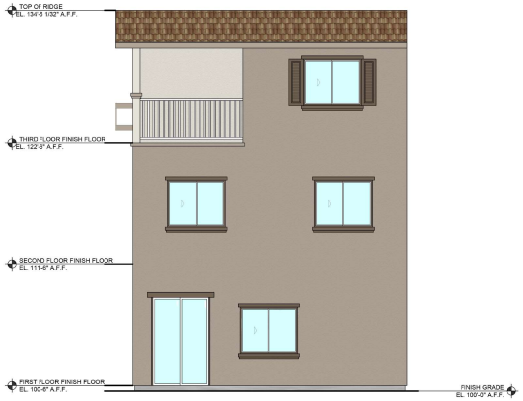

6 ELEVATION A - REAR
SCALE: 3/16"=1'-0"

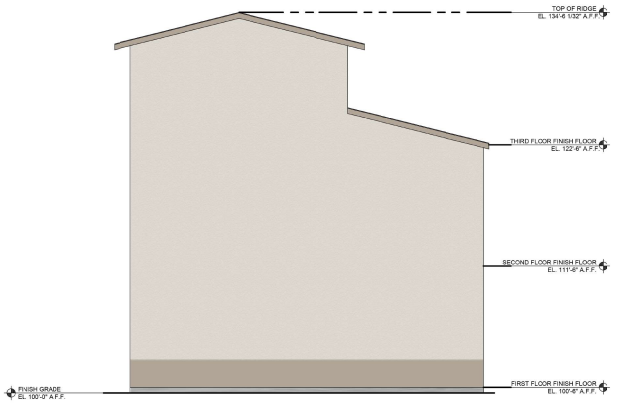

7 ELEVATION A - SIDE
SCALE: 3/16"=1'-0"

VOID

Suzana Rutar Architect LTD.
Architectural Planning and Design
1930 E. Warm Springs Rd. Las Vegas Nevada 89119
Ph. 702.263.6176

SEAL

THE CONTRACTOR SHALL CHECK AND VERIFY ALL DIMENSIONS AND REPORT ALL ERRORS AND OMISSIONS TO THIS OFFICE PRIOR TO CONSTRUCTION. "THESE DRAWINGS ARE NOT TO BE SCALED"

ANY USE OR REPRODUCTION OF THIS DOCUMENT OR THE ATTACHED DRAWINGS OR THE USE OF THE DESIGN APPROACH, IDEAS OR CONCEPTS DESCRIBED IN THIS DOCUMENT AND THE ATTACHED DRAWINGS, IN WHOLE OR IN PART, WITHOUT THE WRITTEN CONSENT OF SUZANA RUTAR, ARCHITECT AS THE ARCHITECT OF RECORD FOR THE PROJECT AND WITH THE SPECIFIC WRITTEN CONSENT OF SUZANA RUTAR, ARCHITECT
© COPYRIGHT 2022
SUZANA RUTAR, ARCHITECT

PROJECT NAME: CACTUS TRAILS

OWNER: KAVISON HOMES LLC
TODD STRATTON
LAS VEGAS, NV

DRAWING TITLE: PLAN #3

PROJECT NO:	DATE
2024-07-36	12.20.2024
DRAWN BY:	CHECKED BY:
JB	SR/SS


No.:	Date:	Description

DRAWING No.: A4.0


PERMIT

PLAN #4


3 BEDROOM
OFFICE
DECK
2- CAR GARAGE

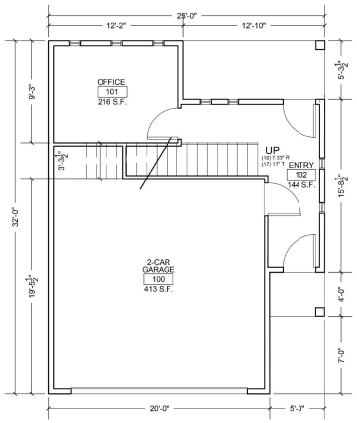


1 FIRST FLOOR PLAN
SCALE: 3/16"=1'-0"

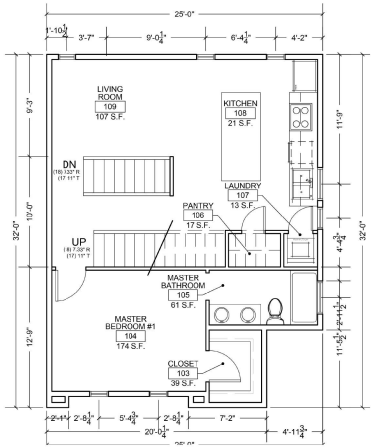

2 SECOND FLOOR PLAN
SCALE: 3/16"=1'-0"

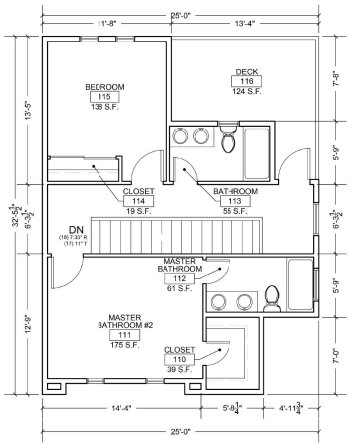


3 THIRD FLOOR PLAN
SCALE: 3/16"=1'-0"

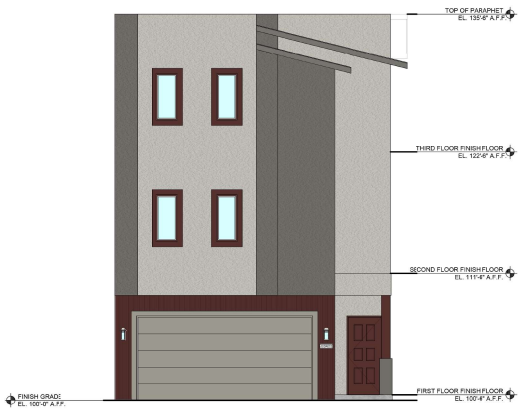


4 ELEVATION B - FRONT
SCALE: 3/16"=1'-0"



5 ELEVATION B -SIDE
SCALE: 3/16"=1'-0"

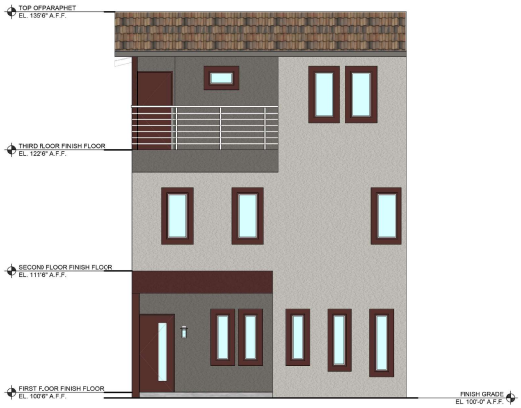

6 ELEVATION B - REAR
SCALE: 3/16"=1'-0"

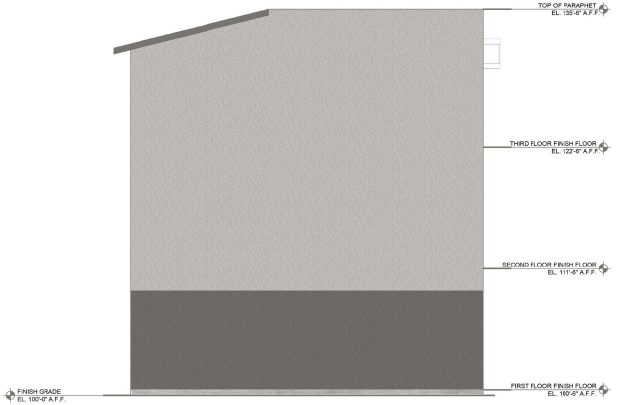

7 ELEVATION B - SIDE
SCALE: 3/16"=1'-0"

VOID

Suzana Rutar Architect LTD.
Architectural Planning and Design
1930 E. Warm Springs Rd. Las Vegas Nevada 89119
Ph. 702.263.6176

SEAL

THE CONTRACTOR SHALL CHECK AND VERIFY ALL DIMENSIONS AND REPORT ALL ERRORS AND OMISSIONS TO THE DESIGNER PRIOR TO CONSTRUCTION. "THESE DRAWINGS ARE NOT TO BE SCALED"

ANY USE OR REPRODUCTION OF THIS DOCUMENT OR THE ATTACHED DRAWINGS OR THE USE OF THE DESIGN APPROACH, IDEAS OR CONCEPTS DESCRIBED IN THIS DOCUMENT AND THE ATTACHED DRAWINGS, IN WHOLE OR IN PART, WITHOUT THE EXPRESS WRITTEN CONSENT OF SUZANA RUTAR, ARCHITECT IS EXPRESSLY PROHIBITED. ANY SELECTION OF SUZANA RUTAR, ARCHITECT AS THE ARCHITECT OF RECORD FOR THE PROJECT AND WITH THE SPECIFIC WRITTEN CONSENT OF SUZANA RUTAR, ARCHITECT
© COPYRIGHT 2022
SUZANA RUTAR, ARCHITECT

PROJECT NAME: CACTUS TRAILS
OWNER: KAVISON HOMES LLC
TODD STRATTON
LAS VEGAS, NV

PLAN #4

DRAWING TITLE:

PROJECT NO.: 2024-07-36
DATE: 12.20.2024
DRAWN BY: JB
CHECKED BY: SR/SS


No.:	Date:	Description

DRAWING NO.: A4.0


PERMIT

PLAN #4


3 BEDROOM
OFFICE
DECK
2- CAR GARAGE

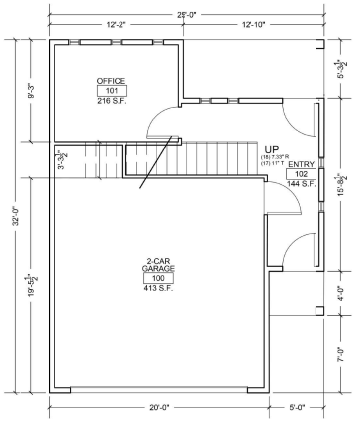


1 FIRST FLOOR PLAN
SCALE: 3/16"=1'-0'

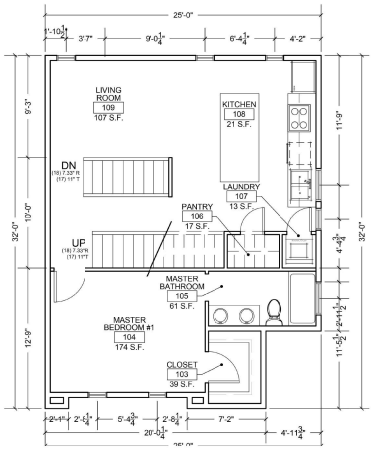

2 SECOND FLOOR PLAN
SCALE: 3/16"=1'-0"

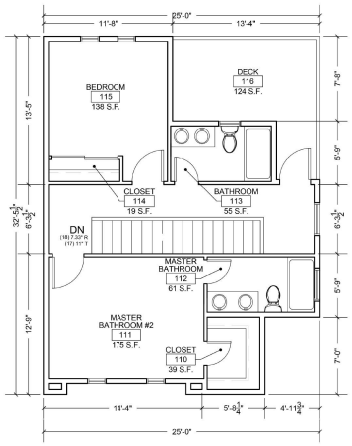

3 THIRD FLOOR PLAN
SCALE: 3/16"=1'-0"

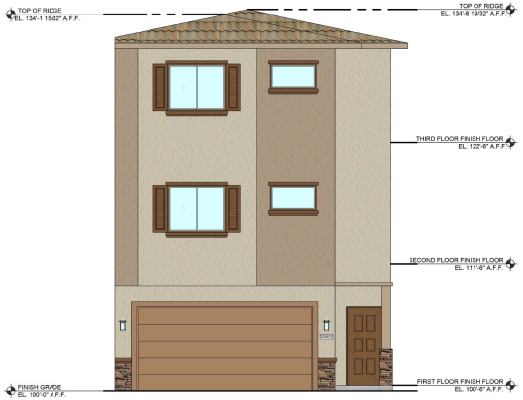


4 ELEVATION A - FRONT
SCALE: 3/16"=1'-0"



5 ELEVATION A - SIDE
SCALE: 3/16"=1'-0"



6 ELEVATION A - REAR
SCALE: 3/16"=1'-0"

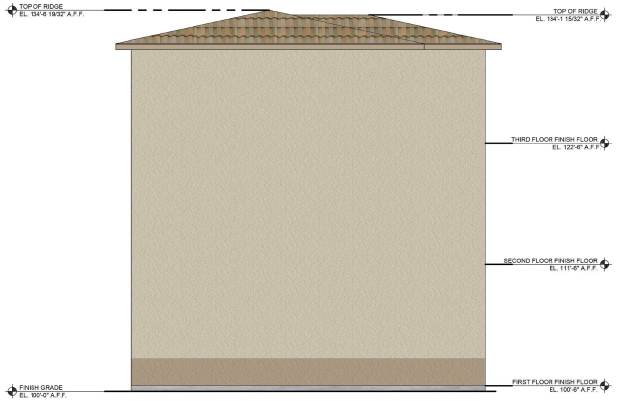

7 ELEVATION A - SIDE
SCALE: 3/16"=1'-0"

VOID

Suzana Rutar Architect LTD.
Architectural Planning and Design
1930 E Warm Springs Rd. Las Vegas Nevada 89119
Ph. 702.263.6176

SEAL

THE CONTRACTOR SHALL CHECK AND VERIFY ALL DIMENSIONS AND REPORT ALL ERRORS AND OMISSIONS TO THE DESIGNER PRIOR TO CONSTRUCTION. "THESE DRAWINGS ARE NOT TO BE SCALED"

ANY USE OR REPRODUCTION OF THIS DOCUMENT OR THE ATTACHED DRAWINGS OR THE USE OF THE DESIGN APPROACH, IDEAS OR CONCEPTS DESCRIBED IN THIS DOCUMENT AND THE ATTACHED DRAWINGS, IN WHOLE OR IN PART, WITHOUT THE EXPRESS PRIOR WRITTEN CONSENT OF SUZANA RUTAR, ARCHITECT IS EXCLUSIVELY RESERVED BY SUZANA RUTAR, ARCHITECT AS THE ARCHITECT OF RECORD FOR THE PROJECT AND WITH THE SPECIFIC WRITTEN CONSENT OF SUZANA RUTAR, ARCHITECT
© COPYRIGHT 2022
SUZANA RUTAR, ARCHITECT

PROJECT NAME: CACTUS TRAILS

OWNER: KAVISON HOMES LLC
TODD STRATTON
LAS VEGAS, NV

DRAWING TITLE: PLAN #4


PROJECT NO:	DATE
2024-07-36	12.20.2024
DRAWN BY: JB	CHECKED BY: SR/SS

No.:	Date:	Description


DRAWING NO.: A4.0

PERMIT


PLAN #5
4 BEDROOM
OFFICE
2- CAR GARAGE

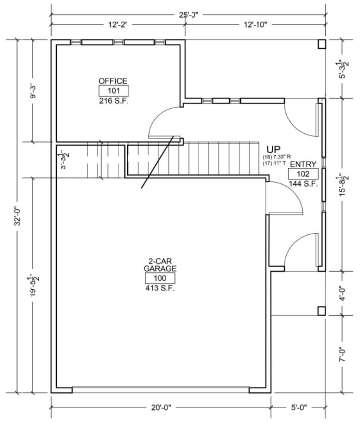


1 FIRST FLOOR PLAN
SCALE: 3/16"=1'-0"

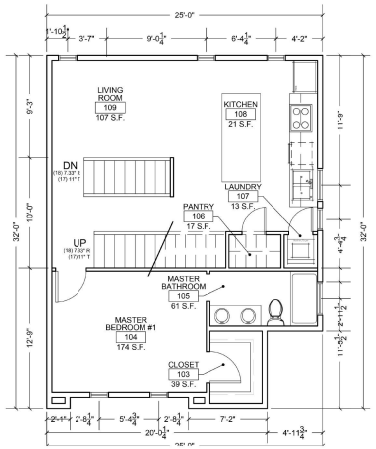


2 SECOND FLOOR PLAN
SCALE: 3/16"=1'-0"

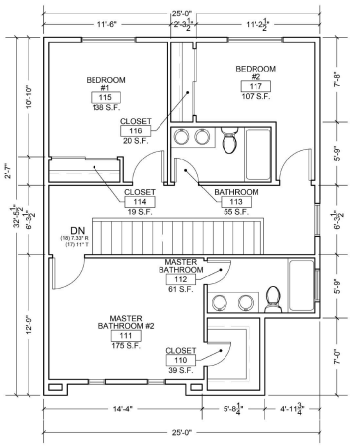


3 THIRD FLOOR PLAN
SCALE: 3/16"=1'-0"

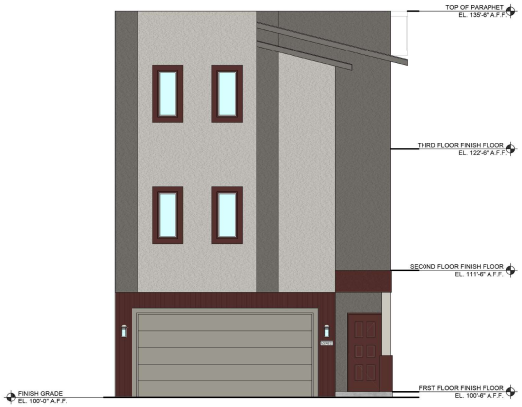


4 ELEVATION B - FRONT
SCALE: 3/16"=1'-0"

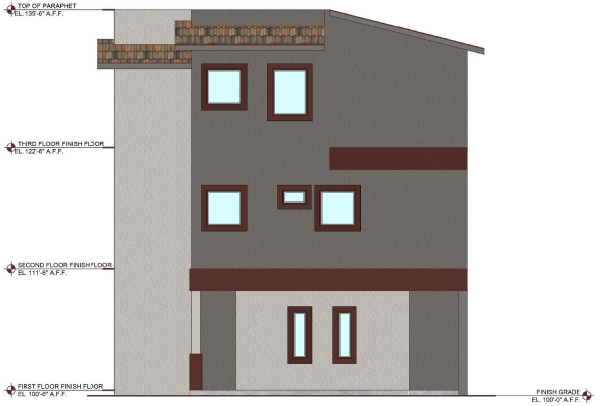

5 ELEVATION B - SIDE
SCALE: 3/16"=1'-0"

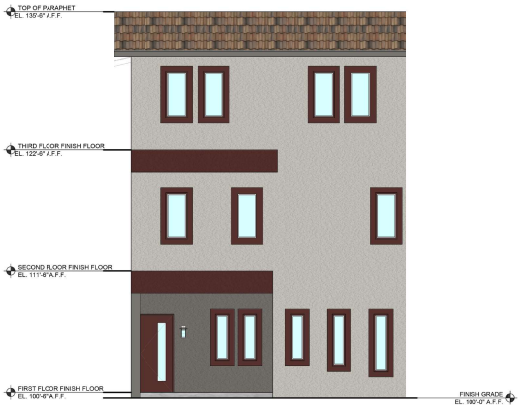

6 ELEVATION B - REAR
SCALE: 3/16"=1'-0"

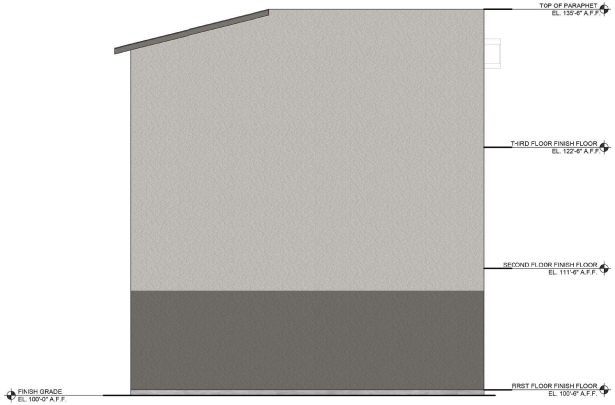

7 ELEVATION B - SIDE
SCALE: 3/16"=1'-0"

VOID

Suzana Rutar Architect LTD.
Architectural Planning and Design
1930 E Warm Springs Rd. Las Vegas Nevada 89119
Ph. 702.263.6176

SEAL

THE CONTRACTOR SHALL CHECK AND VERIFY ALL DIMENSIONS AND REPORT ALL ERRORS AND OMISSIONS TO THE DESIGNER PRIOR TO CONSTRUCTION. "THESE DRAWINGS ARE NOT TO BE SCALED"

ANY USE OR REPRODUCTION OF THIS DOCUMENT OR THE ATTACHED DRAWINGS OR THE USE OF THE DESIGN APPROACH, IDEAS OR CONCEPTS DESCRIBED IN THIS DOCUMENT AND THE ATTACHED DRAWINGS, IN WHOLE OR IN PART, WITHOUT THE EXPRESS WRITTEN CONSENT OF SUZANA RUTAR, ARCHITECT AS THE ARCHITECT OF RECORD FOR THE PROJECT AND WITH THE SPECIFIC WRITTEN CONSENT OF SUZANA RUTAR, ARCHITECT IS PROHIBITED AND WILL RESULT IN LEGAL ACTION.
© COPYRIGHT 2022
SUZANA RUTAR, ARCHITECT

PROJECT NAME: CACTUS TRAILS

OWNER: KAVISON HOMES LLC
TODD STRATTON
LAS VEGAS, NV

DRAWING TITLE: PLAN #5


PROJECT NO:	DATE
2024-07-36	12.20.2024
DRAWN BY: JB	CHECKED BY: SR/SS

No.:	Date:	Description


DRAWING NO.: A4.0

PERMIT


PLAN #5
4 BEDROOM
OFFICE
2- CAR GARAGE

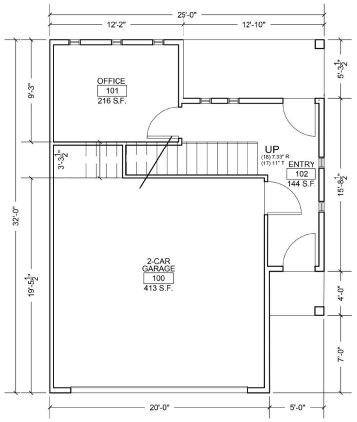


1 FIRST FLOOR PLAN
SCALE: 3/16"=1'-0"

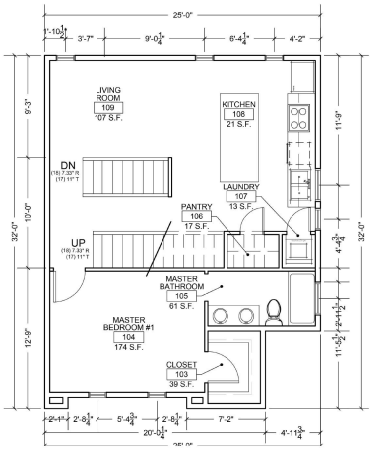


2 SECOND FLOOR PLAN
SCALE: 3/16"=1'-0"

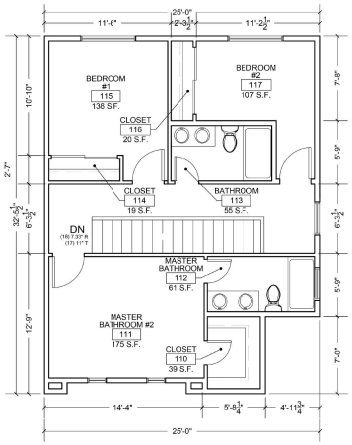

3 THIRD FLOOR PLAN
SCALE: 3/16"=1'-0"

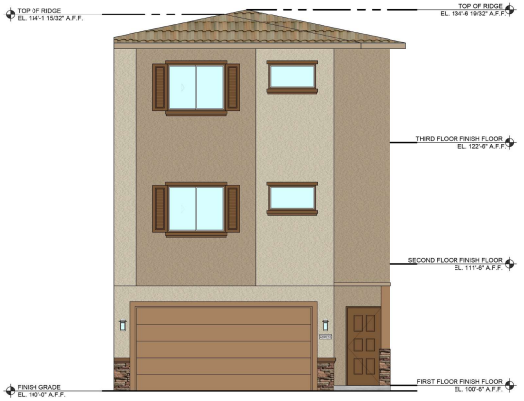


4 ELEVATION A - FRONT
SCALE: 3/16"=1'-0"

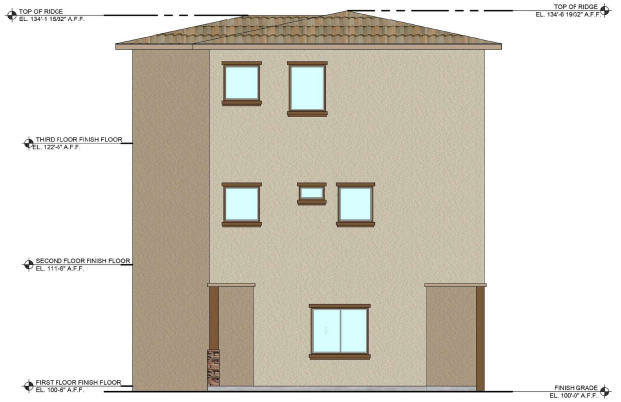

5 ELEVATION A - SIDE
SCALE: 3/16"=1'-0"



6 ELEVATION A - REAR
SCALE: 3/16"=1'-0'

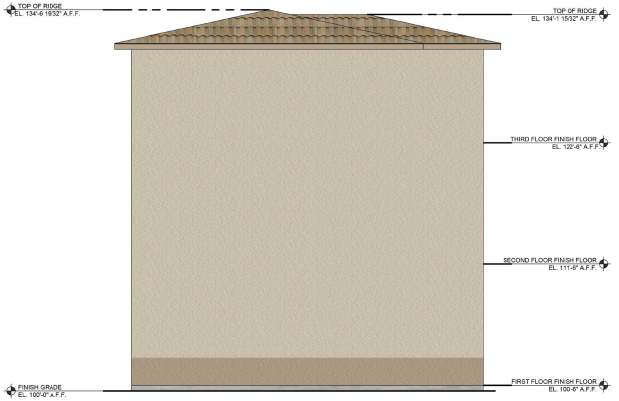

7 ELEVATION A - SIDE
SCALE: 3/16"=1'-0"

VOID

Suzana Rutar Architect LTD.
Architectural Planning and Design
1930 E. Warm Springs Rd. Las Vegas Nevada 89119
Ph. 702.263.6176

SEAL

THE CONTRACTOR SHALL CHECK AND VERIFY ALL DIMENSIONS AND REPORT ALL ERRORS AND OMISSIONS TO THE DESIGNER PRIOR TO CONSTRUCTION. "THESE DRAWINGS ARE NOT TO BE SCALED"

ANY USE OR REPRODUCTION OF THIS DOCUMENT OR THE ATTACHED DRAWINGS OR THE USE OF THE DESIGN APPROACH, IDEAS OR CONCEPTS DESCRIBED IN THIS DOCUMENT AND THE ATTACHED DRAWINGS, IN WHOLE OR IN PART, WITHOUT THE EXPRESS PRIOR WRITTEN CONSENT OF SUZANA RUTAR, ARCHITECT AS THE ARCHITECT OF RECORD FOR THE PROJECT AND WITH THE SPECIFIC WRITTEN CONSENT OF SUZANA RUTAR, ARCHITECT
© COPYRIGHT 2022
SUZANA RUTAR, ARCHITECT

PROJECT NAME: CACTUS TRAILS

OWNER: KAVISON HOMES LLC
TODD STRATTON
LAS VEGAS, NV

DRAWING TITLE: PLAN #5


PROJECT NO:	DATE
2024-07-36	12.20.2024
DRAWN BY: JB	CHECKED BY: SR/SS

No.:	Date:	Description


DRAWING No.: A4.0

PERMIT


PLAN #6
3 BEDROOM
OFFICE
2- CAR GARAGE

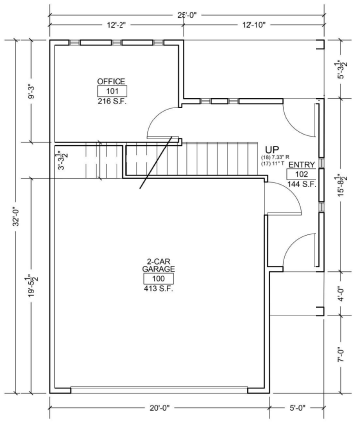


1 FIRST FLOOR PLAN
SCALE: 3/16"=1'-0"

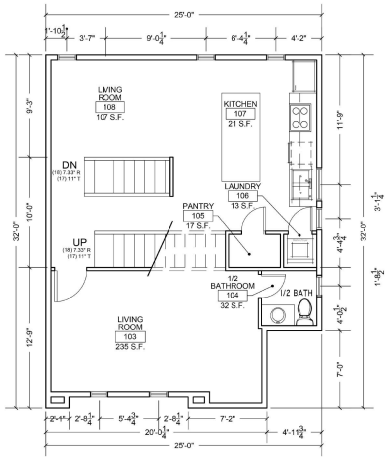


2 SECOND FLOOR PLAN
SCALE: 3/16"=1'-0"

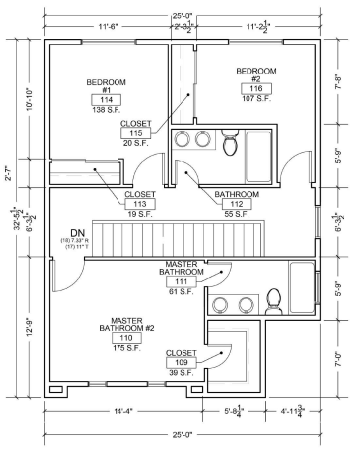


3 THIRD FLOOR PLAN
SCALE: 3/16"=1'-0"

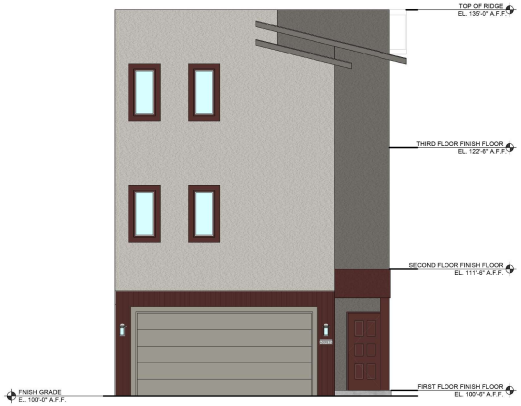


4 ELEVATION B - FRONT
SCALE: 3/16"=1'-0"

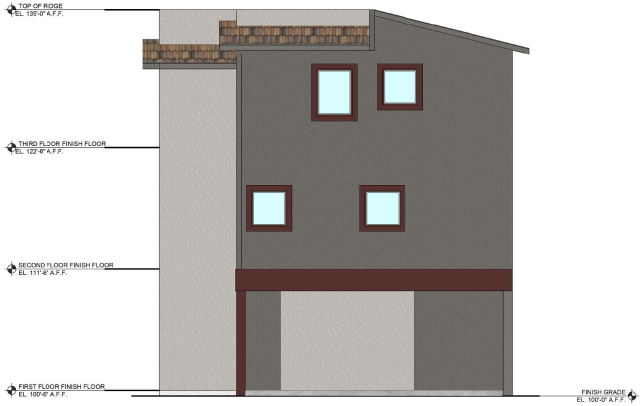

5 ELEVATION B - SIDE
SCALE: 3/16"=1'-0"

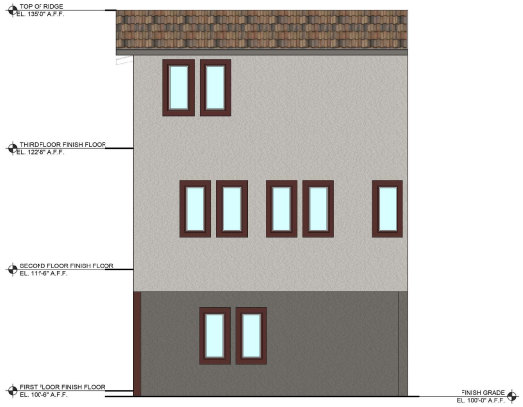

6 ELEVATION B - REAR
SCALE: 3/16"=1'-0'

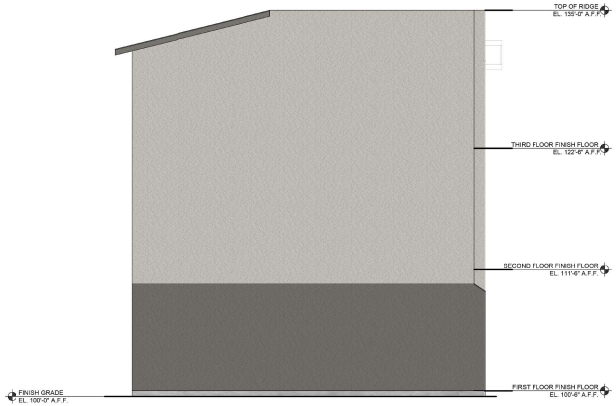

7 ELEVATION B - SIDE
SCALE: 3/16"=1'-0"

VOID

Suzana Rutar Architect LTD.
Architectural Planning and Design
1930 E Warm Springs Rd. Las Vegas Nevada 89119
Ph. 702.263.6176

SEAL

THE CONTRACTOR SHALL CHECK AND VERIFY ALL DIMENSIONS AND REPORT ALL ERRORS AND OMISSIONS TO THE ARCHITECT BEFORE ANY CONSTRUCTION. "THESE DRAWINGS ARE NOT TO BE SCALED"

ANY USE OR REPRODUCTION OF THIS DOCUMENT OR THE ATTACHED DRAWINGS OR THE USE OF THE DESIGN APPROACH, IDEAS OR CONCEPTS DESCRIBED IN THIS DOCUMENT AND THE ATTACHED DRAWINGS, IN WHOLE OR IN PART, WITHOUT THE EXPRESS WRITTEN CONSENT OF SUZANA RUTAR, ARCHITECT IS EXPRESSLY PROHIBITED. ANY USE BY OR RELIANCE ON OF SUZANA RUTAR, ARCHITECT AS THE ARCHITECT OF RECORD FOR THE PROJECT AND WITH THE SPECIFIC WRITTEN CONSENT OF SUZANA RUTAR, ARCHITECT

© COPYRIGHT 2022
SUZANA RUTAR, ARCHITECT

PROJECT NAME: CACTUS TRAILS

OWNER: KAVISON HOMES LLC
TODD STRATTON
LAS VEGAS, NV

PLAN #6

DRAWING TITLE:


PROJECT NO.: 2024-07-36
DATE: 12.20.2024
DRAWN BY: JB
CHECKED BY: SR/SS

No.:	Date:	Description


DRAWING NO.: A4.0

PERMIT


PLAN #6
3 BEDROOM
OFFICE
2- CAR GARAGE

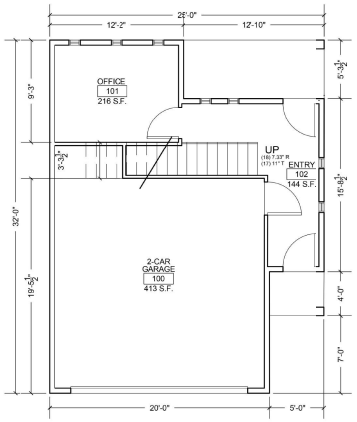


1 FIRST FLOOR PLAN
SCALE: 3/16"=1'-0"

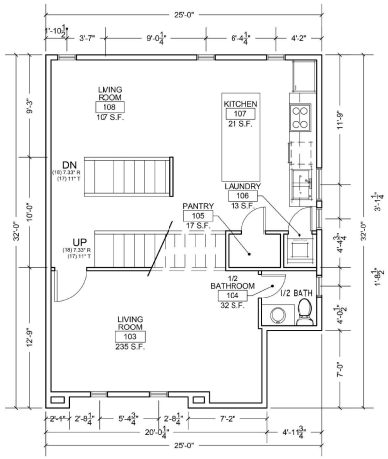


2 SECOND FLOOR PLAN
SCALE: 3/16"=1'-0"

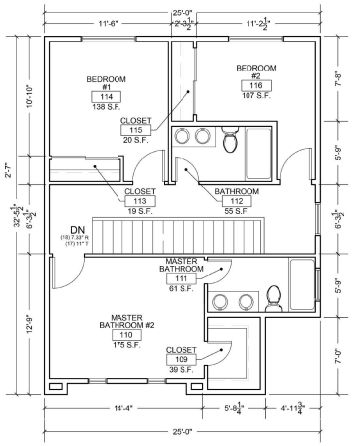


3 THIRD FLOOR PLAN
SCALE: 3/16"=1'-0"

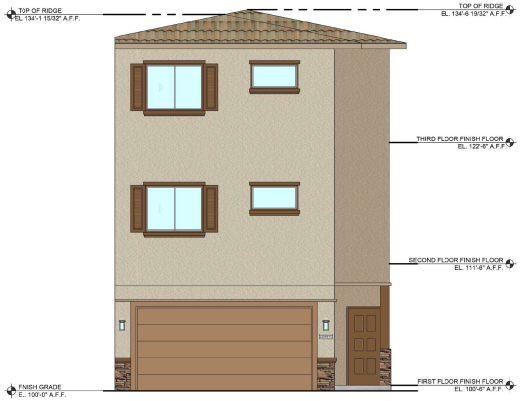


4 ELEVATION A - FRONT
SCALE: 3/16"=1'-0"

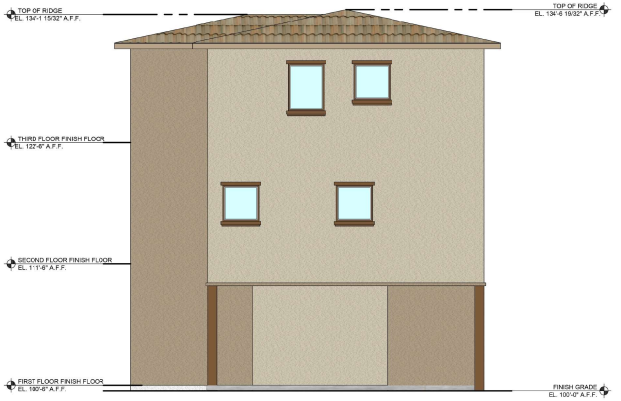

5 ELEVATION A - SIDE
SCALE: 3/16"=1'-0"

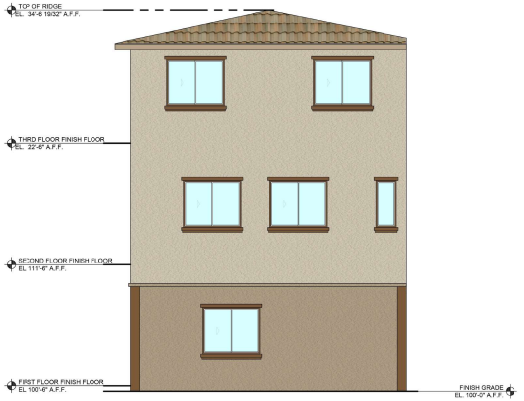

6 ELEVATION A - REAR
SCALE: 3/16"=1'-0'

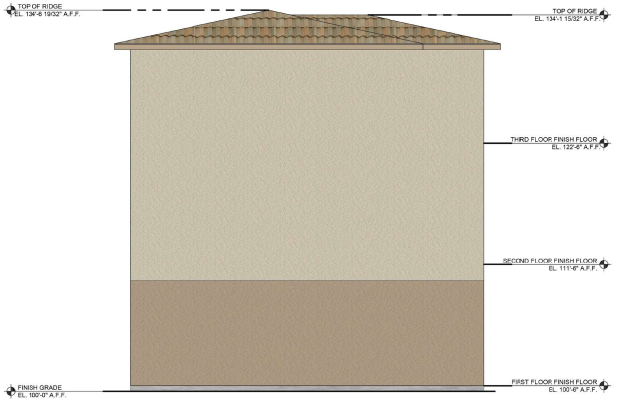

7 ELEVATION A - SIDE
SCALE: 3/16"=1'-0"

VOID

Suzana Rutar Architect LTD.
Architectural Planning and Design
1930 E Warm Springs Rd. Las Vegas Nevada 89119
Ph. 702.263.6176

SEAL

THE CONTRACTOR SHALL CHECK AND VERIFY ALL DIMENSIONS AND REPORT ALL ERRORS AND OMISSIONS TO THIS OFFICE PRIOR TO PROCEEDING WITH THESE DRAWINGS. "THESE DRAWINGS ARE NOT TO BE SCALED"

ANY USE OR REPRODUCTION OF THIS DOCUMENT OR THE ATTACHED DRAWINGS OR THE USE OF THE DESIGN APPROACH, IDEAS OR CONCEPTS DESCRIBED IN THIS DOCUMENT AND THE ATTACHED DRAWINGS, IN WHOLE OR IN PART, WITHOUT THE EXPRESS WRITTEN CONSENT OF SUZANA RUTAR, ARCHITECT IS EXPRESSLY PROHIBITED. ACCEPTANCE OF SELECTION OF SUZANA RUTAR, ARCHITECT AS THE ARCHITECT OF RECORD FOR THE PROJECT AND WITH THE SPECIFIC WRITTEN CONSENT OF SUZANA RUTAR, ARCHITECT
© COPYRIGHT 2022
SUZANA RUTAR, ARCHITECT

PROJECT NAME: CACTUS TRAILS

OWNER: KAVISON HOMES LLC
TODD STRATTON
LAS VEGAS, NV

DRAWING TITLE: PLAN #6

PROJECT NO.: 2024-07-36	DATE: 12.20.2024
DRAWN BY: JB	CHECKED BY: SR/SS

No.:	Date:	Description

DRAWING NO.: A4.0

PERMIT