


Call before you Dig
Avoid cutting underground utility lines. It's costly.
Call
811
OR
1-800-642-2444

AVOID HITTING OVERHEAD POWER LINES. IT'S COSTLY.
CALL BEFORE YOU DO OVER-HEAD
1-702-227-2929

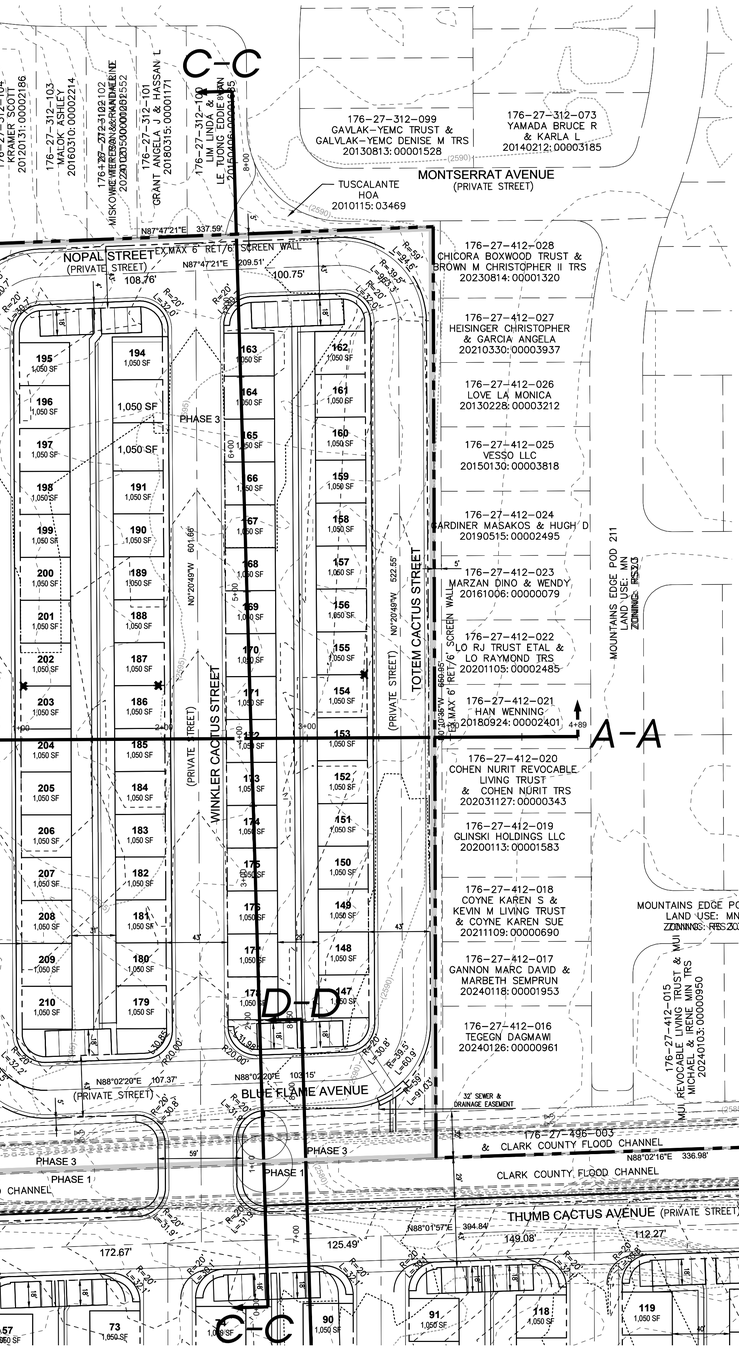

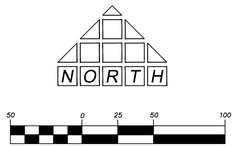

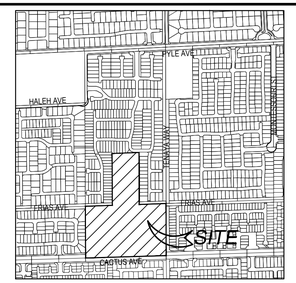

LOCATION MAP
NOT TO SCALE

NOTE: THIS PLAN WAS PREPARED USING RECORD GIS INFORMATION. IT IS ILLUSTRATIVE AND IS TO BE USED FOR PLANNING PURPOSES ONLY. NO LIABILITY IS ASSUMED

REVISION	BY	DATE	KEY

DRAWN BY: JDT — 3-19-19
DESIGNED BY:
CHECKED BY:
COMMENTS ADDRESSED BY:
SCALE: 1"=40'
PROJECT NO. 221-000


THOMASON CONSULTING ENGINEERS
7080 LA CIENEGA STREET, SUITE 200
LAS VEGAS, NEVADA 89119
702-932-6125 FAX: 702-932-6129

KAVISON HOMES LLC
CACTUS TRAILS

SITE SECTION PLAN 1

SHEET SS1
1 OF 4
DRAWING NO:
DATE PREPARED: 8/22/24

FILENAME: C:\Users\tcek\appdata\local\temp\AcPublish_24972\221-24008-SITE SECTIONS-INVERTED CROWN-with new layout.dwg, LAST SAVED ON: Jul 24 2025 4:45pm PLOTTED BY: JTHOMASON, ON: Jul 24 2025 4:49pm

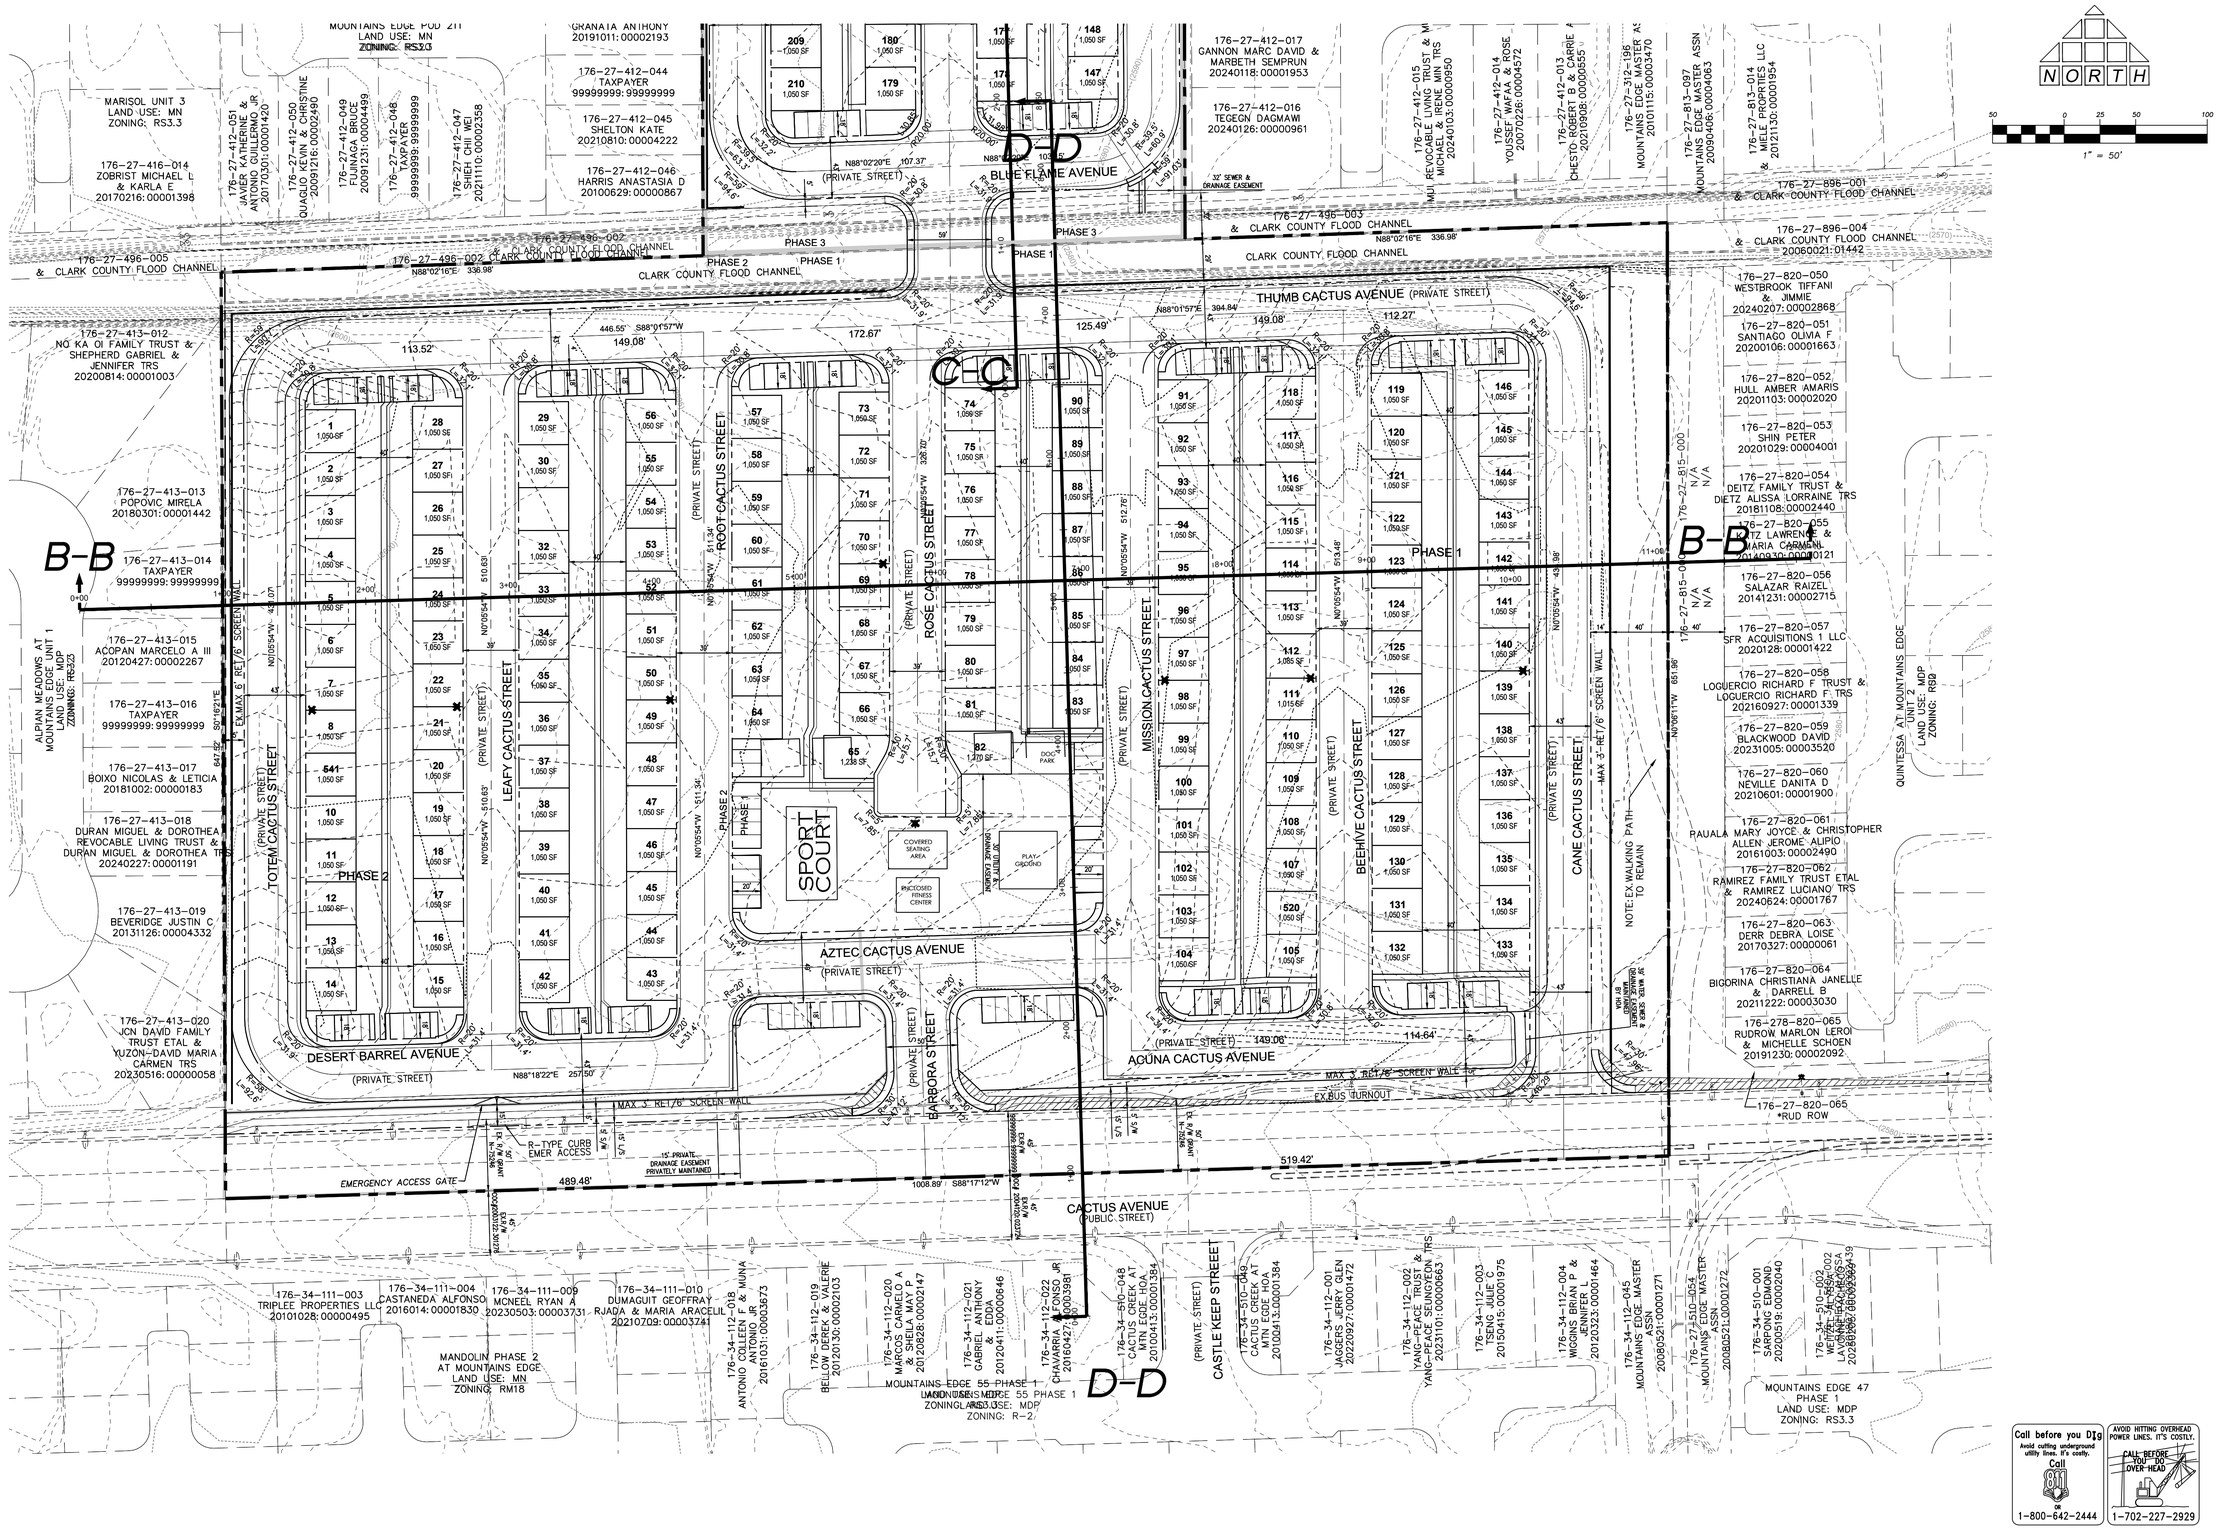

NOTE: THIS PLAN WAS PREPARED USING RECORD GIS INFORMATION. IT IS ILLUSTRATIVE AND IS TO BE USED FOR PLANNING PURPOSES ONLY. NO LIABILITY IS ASSUMED

REVISION	BY	DATE	BY


DRAWN BY: JD/JBG
DESIGNED BY: JD/JBG
CHECKED BY: JD1
COMMENTS ADDRESSED BY:
SCALE: 1"=40'
PROJECT NO. 221-24008

THOMASON CONSULTING ENGINEERS
7080 LA CIENEGA STREET, SUITE 200
LAS VEGAS, NEVADA 89119
702-932-6125 FAX: 702-932-6129

KAVISON HOMES LLC
CACTUS TRAILS


SITE SECTION PLAN 2

SHEET SS2
2 OF 4
DRAWING NO:
DATE PREPARED: 8/22/24

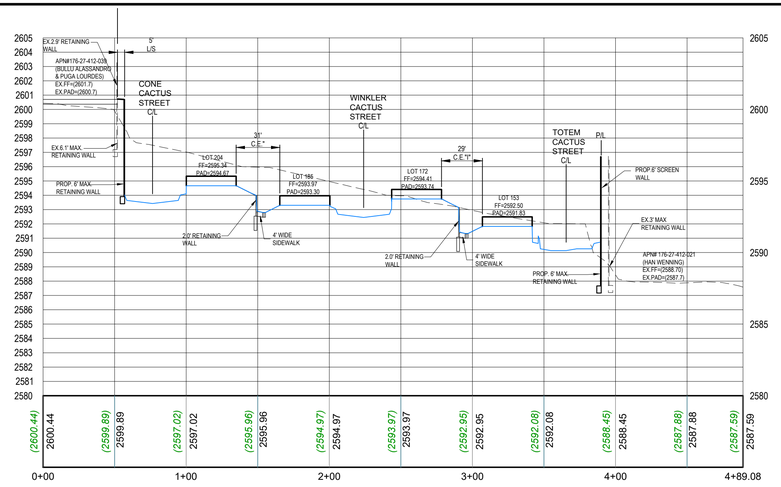

SECTION A-A

HORIZONTAL 1"=50'
VERTICAL 1"=5'

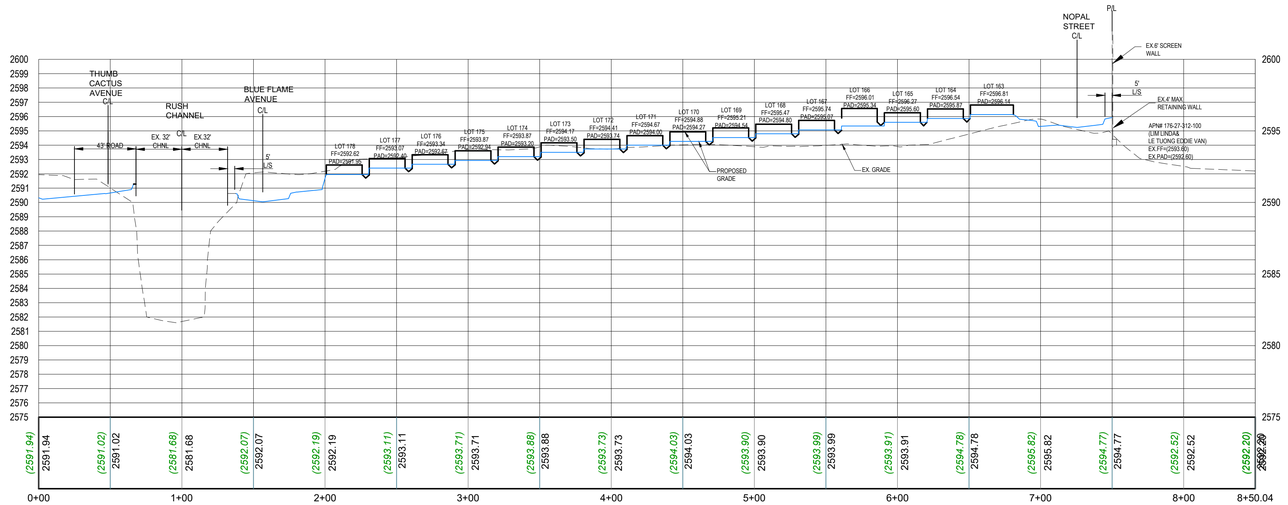

SECTION C-C

HORIZONTAL 1"=50'
VERTICAL 1"=5'

NOTE: THIS PLAN WAS PREPARED USING RECORD GIS INFORMATION. IT IS ILLUSTRATIVE AND IS TO BE USED FOR PLANNING PURPOSES ONLY. NO LIABILITY IS ASSUMED

REV	DATE	BY	REVISION

DRAWN BY: KD/DLG
DESIGNED BY: KD/DLG
CHECKED BY: JDT
COMMENTS ADDRESSED BY:

SCALE: 1"=40'

PROJECT NO. 221-24008

THOMASON CONSULTING ENGINEERS
7080 LA CIENEGA STREET, SUITE 200
LAS VEGAS, NEVADA 89119
702-932-6125 FAX: 702-932-6129

KAVISON HOMES LLC
CACTUS TRAILS


SITE SECTIONS PROFILES 1

SHEET SS3
3 OF 4

DRAWING NO:

DATE PREPARED: 8/22/24

FILENAME: C:\Users\tcole\appdata\local\temp\AcPublish_24972\221-24008-SITE SECTIONS-INVERTED CROWN-with new layout.dwg, LAST SAVED ON: Jul 24 2025 4:45pm PLOTTED BY: JTHOMASON, ON: Jul 24 2025 4:49pm

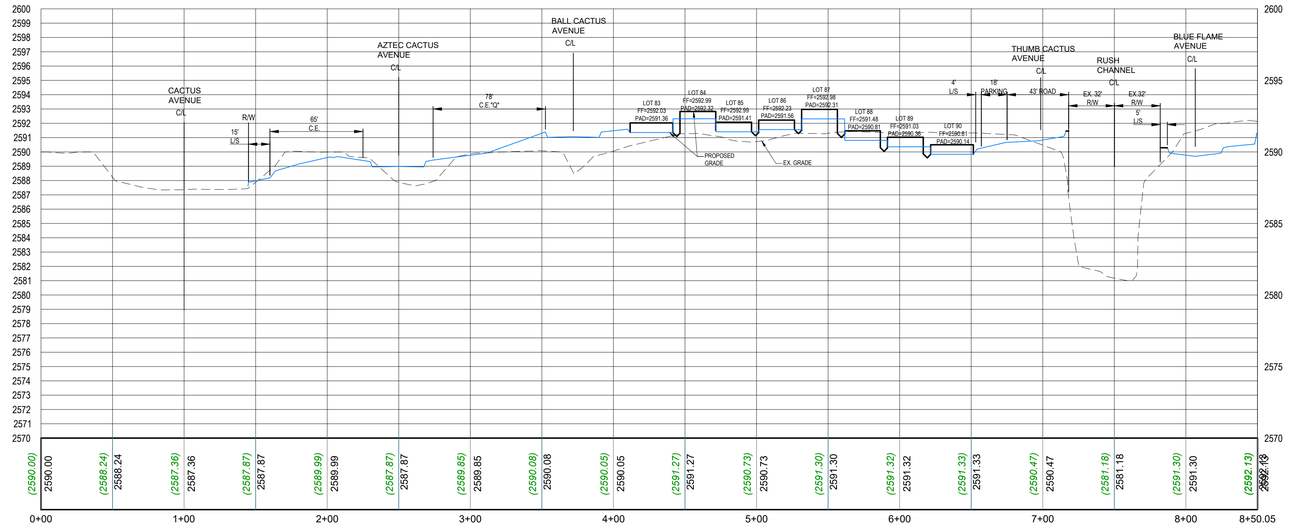


SECTION D-D

HORIZONTAL 1"=50'
VERTICAL 1"=5'

Call before you Dig
Avoid cutting underground utility lines. It's costly.
Call 811 or 1-800-642-2444

AVOID HITTING OVERHEAD POWER LINES. IT'S COSTLY.
CALL BEFORE YOU DIG OVER HEAD
1-702-227-2929

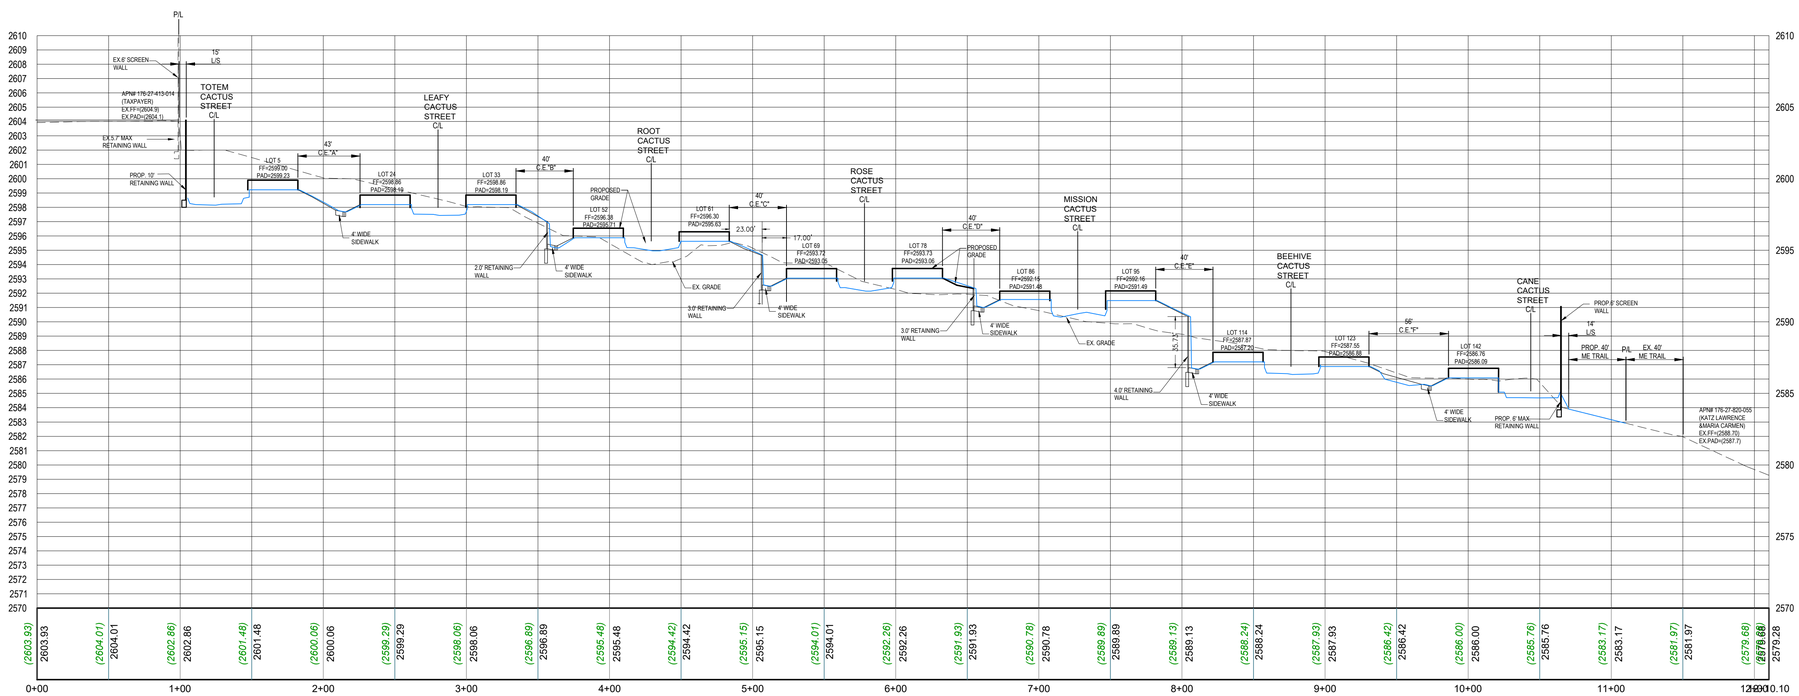

SECTION B-B

HORIZONTAL 1"=50'
VERTICAL 1"=5'

NOTE: THIS PLAN WAS PREPARED USING RECORD GIS INFORMATION. IT IS ILLUSTRATIVE AND IS TO BE USED FOR PLANNING PURPOSES ONLY. NO LIABILITY IS ASSUMED

REVISION			
REV	DATE	BY	

DRAWN BY: ADTZALC
DESIGNED BY: ADTZALC
CHECKED BY: JDT
COMMENTS ADDRESSED BY:
SCALE: 1"=40'
PROJECT NO. 221-24008

THOMASON CONSULTING ENGINEERS
7080 LA CIENEGA STREET, SUITE 200
LAS VEGAS, NEVADA 89119
702-932-6125 FAX: 702-932-6129

KAVISON HOMES LLC
CACTUS TRAILS

SITE SECTION PROFILE 2

SHEET SS4
4 OF 4
DRAWING NO:
DATE PREPARED: 8/22/24

FILENAME: C:\Users\tcoe\Appdata\local\temp\AcPublish_24972\221-24008-SITE SECTIONS-INVERTED CROWN-with new layout.dwg, LAST SAVED ON: Jul 24 2025 4:45pm PLOTTED BY: JTHOMASON, ON: Jul 24 2025 4:50pm